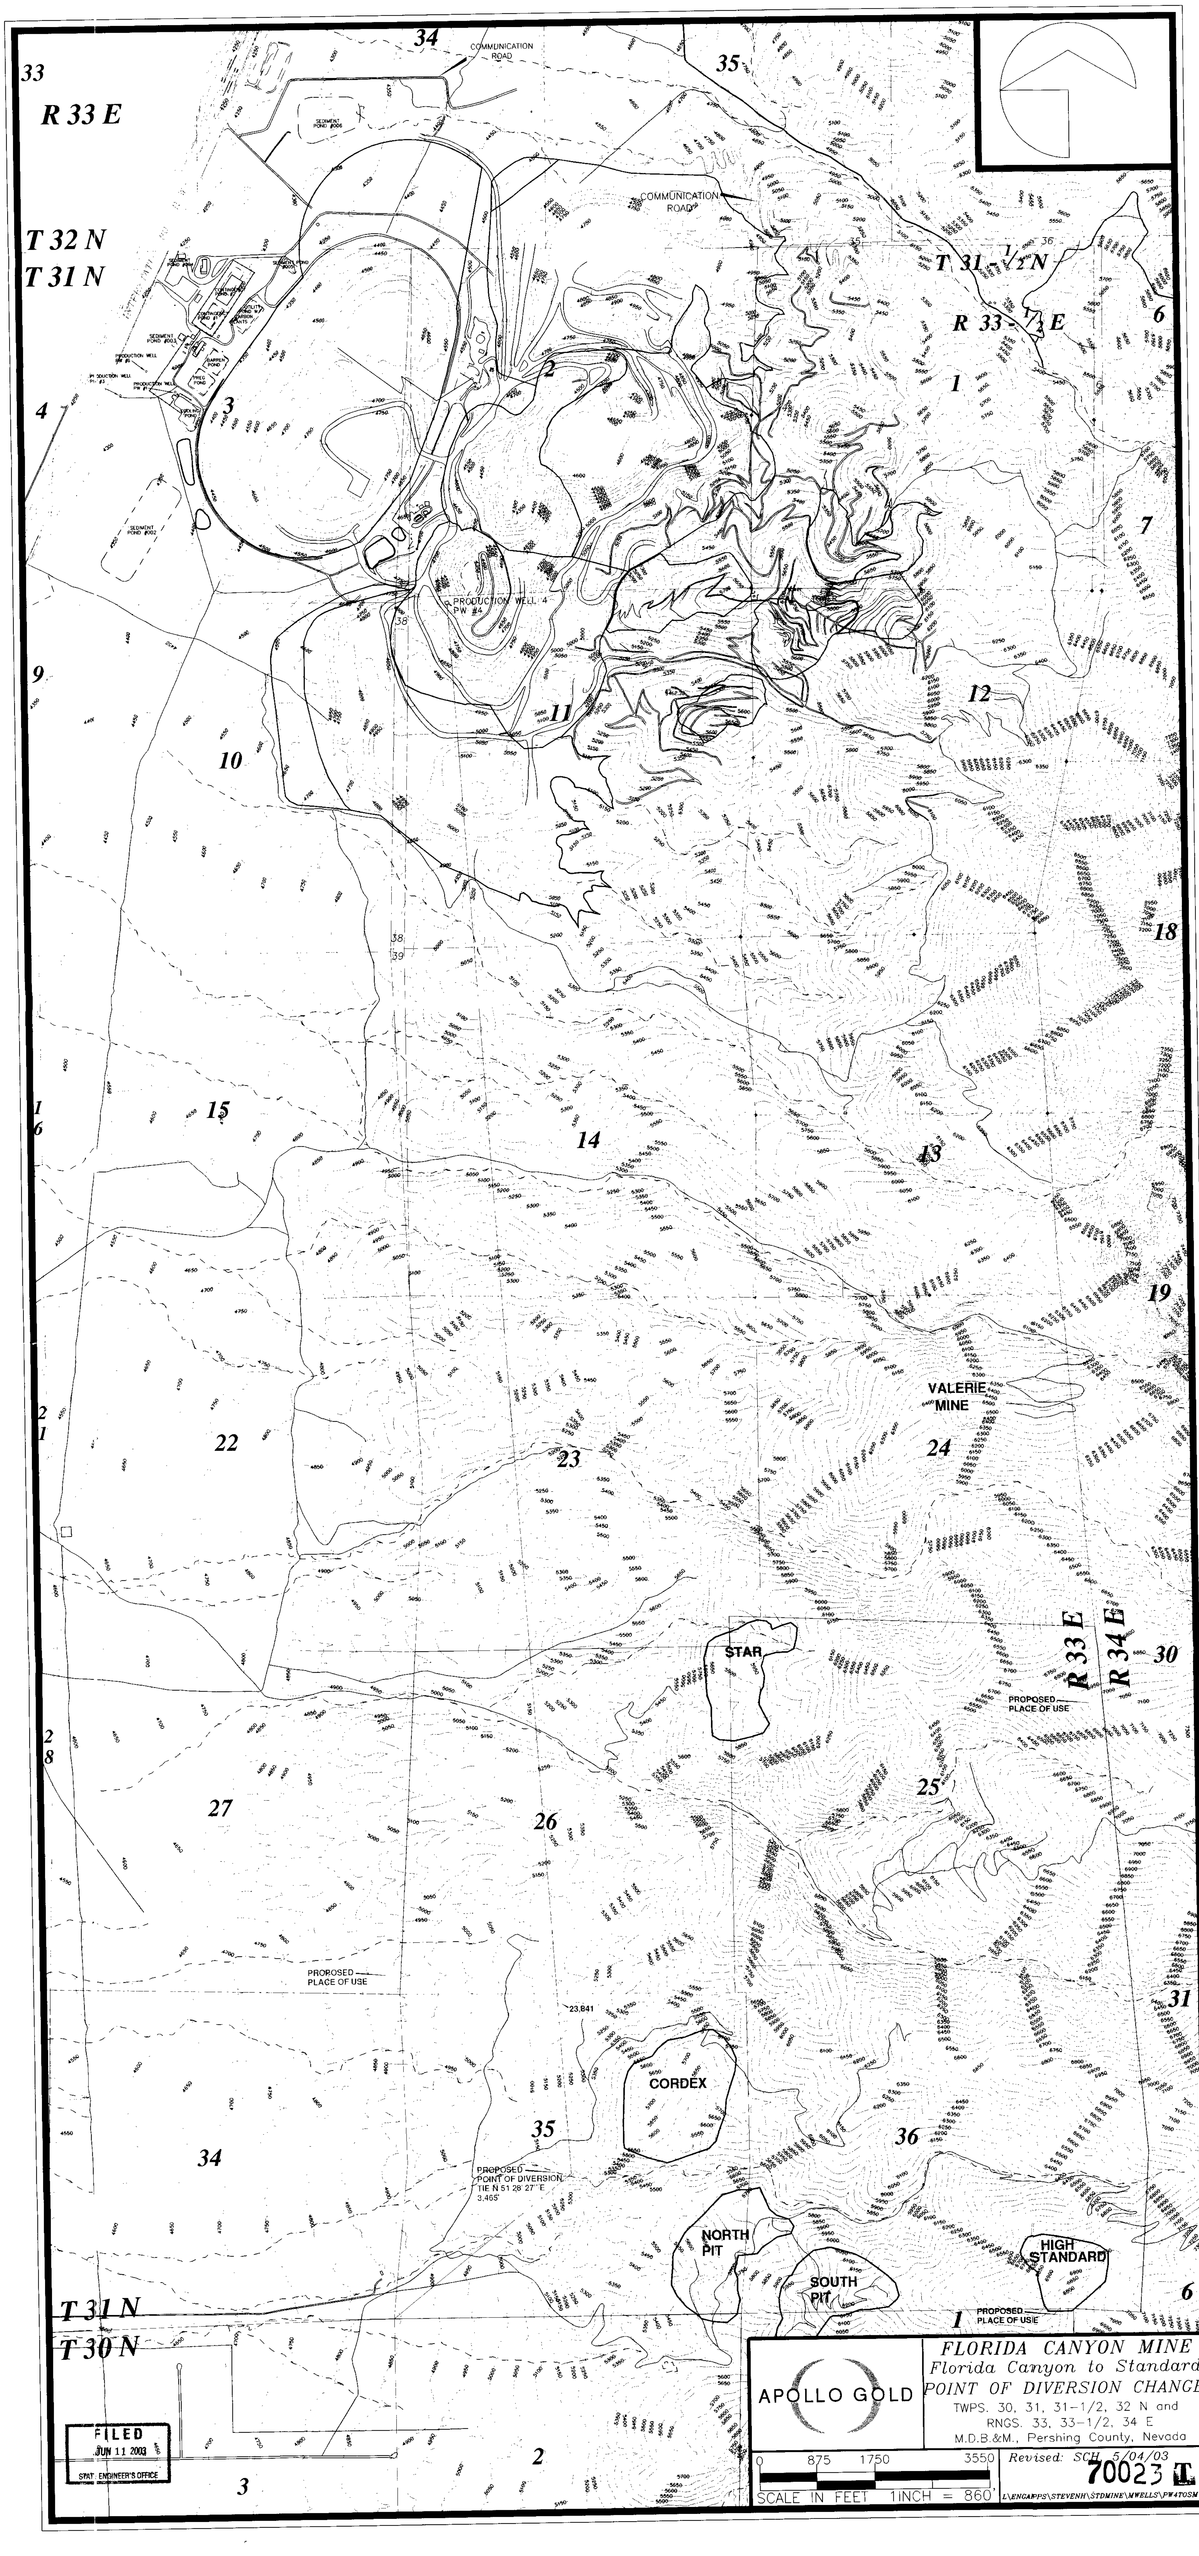
R 33 E
T 32 N
T 31 N
T 31 1/2 N
R 33 1/2 E
COMMUNICATION ROAD
COMMUNICATION ROAD
SEDIMENT POND #306
SEDIMENT POND #305
SEDIMENT POND #302
PRODUCTION WELL PW #1
PRODUCTION WELL PW #2
PRODUCTION WELL PW #3
PRODUCTION WELL PW #4
VALERIE MINE
STAR
CORDEX
NORTH PIT
SOUTH PIT
HIGH STANDARD
PROPOSED PLACE OF USE
PROPOSED POINT OF DIVERSION TIE N 51 28 27" E 3,465'
23,841
R 33 E
R 34 E
T 31 N
T 30 N
FILED
JUN 11 2003
STAT. ENGINEER'S OFFICE
APOLLO GOLD
FLORIDA CANYON MINE
Florida Canyon to Standard
POINT OF DIVERSION CHANGE
TWPS. 30, 31, 31-1/2, 32 N and
RNGS. 33, 33-1/2, 34 E
M.D.B.&M., Pershing County, Nevada
Revised: SCH 5/04/03
0 875 1750 3550
SCALE IN FEET 1INCH = 860'
70023
L:\ENGAPPS\STEVENH\STDMINE\MWELLS\PW4TOSM

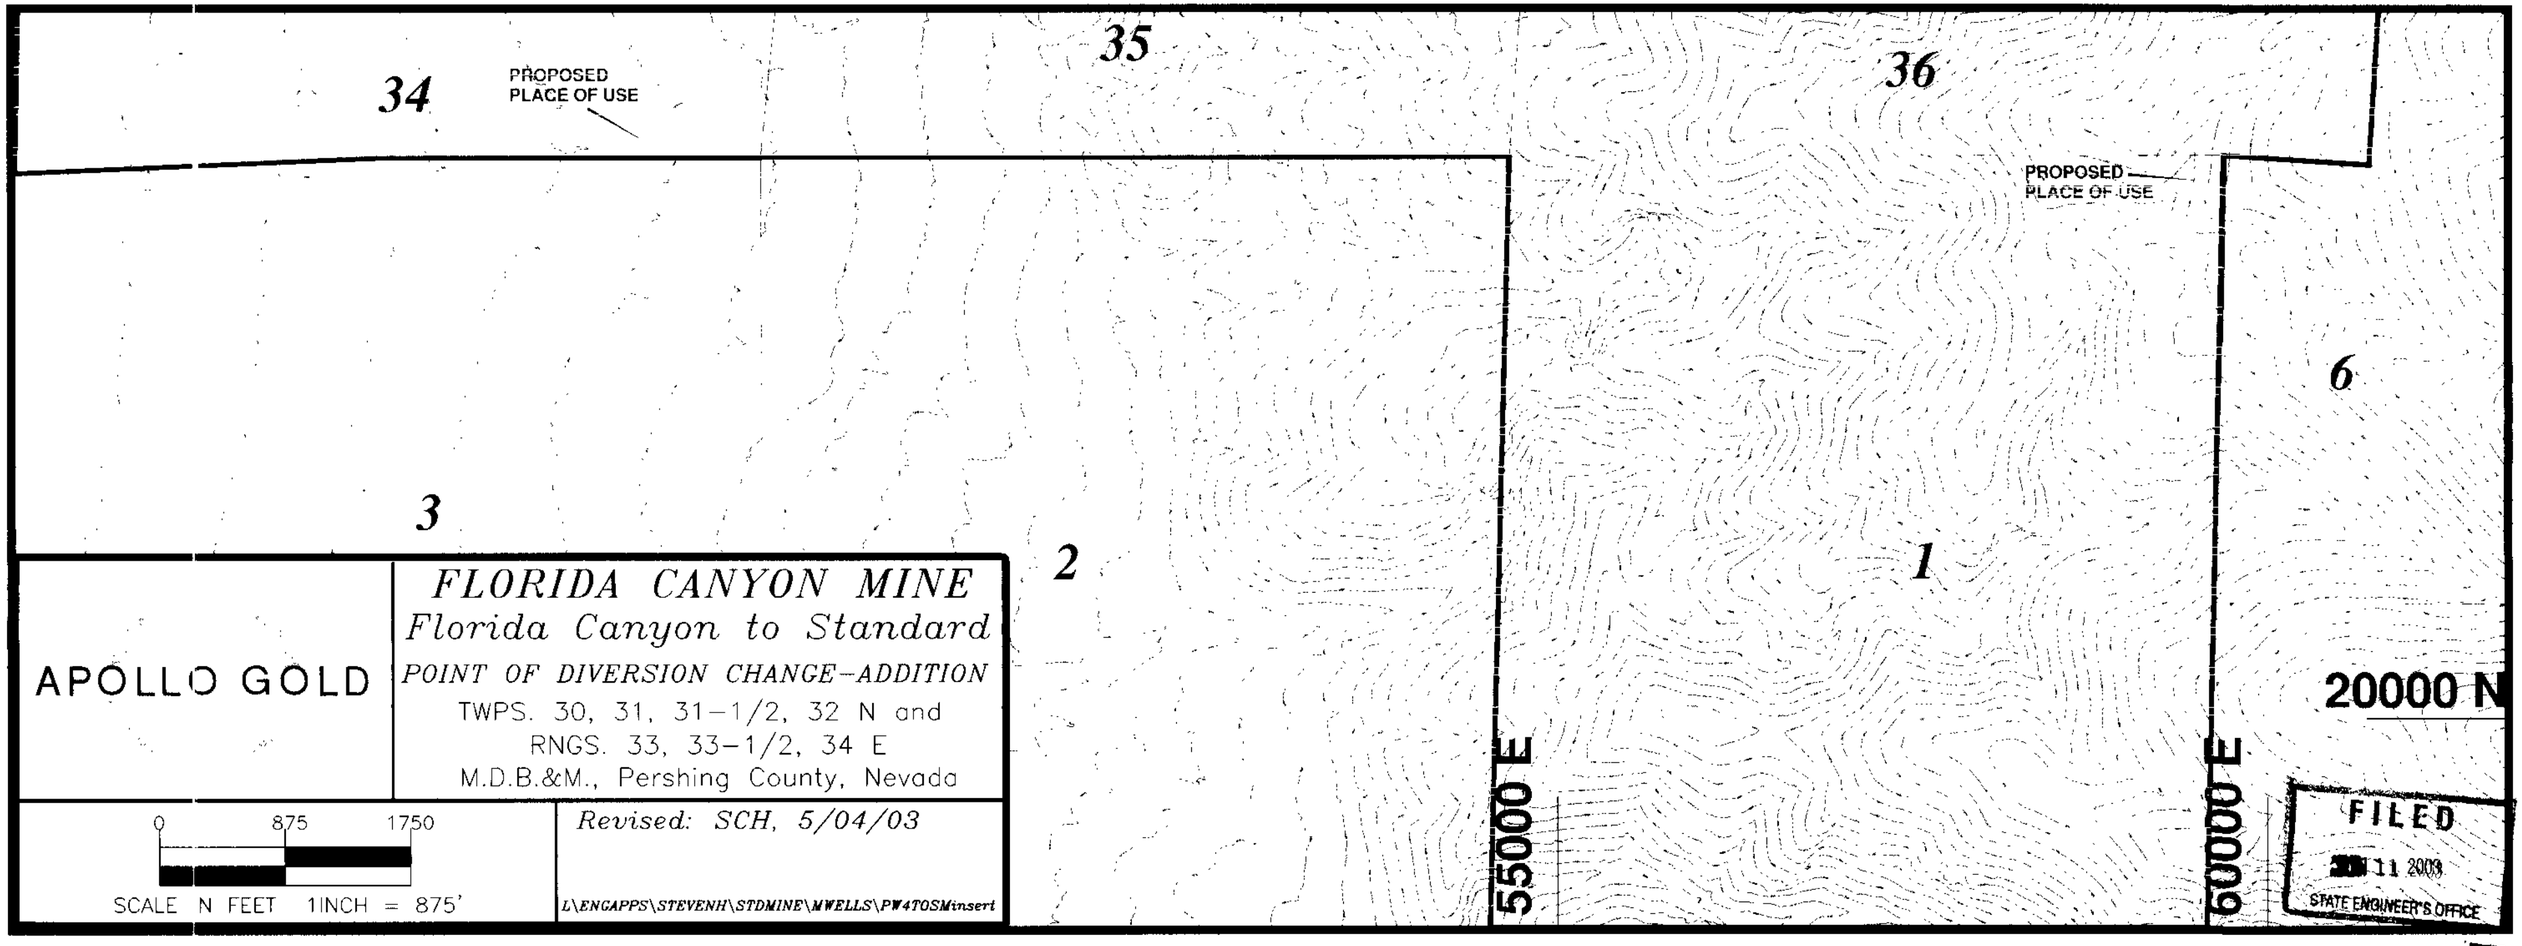
34
PROPOSED
PLACE OF USE
35
36
PROPOSED
PLACE OF USE
6
3
2
1
20000 N
55000 E
60000 E
APOLLO GOLD
FLORIDA CANYON MINE
Florida Canyon to Standard
POINT OF DIVERSION CHANGE-ADDITION
TWPS. 30, 31, 31-1/2, 32 N and
RNGS. 33, 33-1/2, 34 E
M.D.B.&M., Pershing County, Nevada
0
875
1750
SCALE N FEET 1INCH = 875'
Revised: SCH, 5/04/03
L\ENGAPPS\STEVENH\STDMINE\MWELLS\PW4TOSMinsert
FILED
11 2003
STATE ENGINEER'S OFFICE

70023 T