SE 1/4 OF SECTION 6, T.20 S., R53E., M.D.M. NYE COUNTY, NEVADA

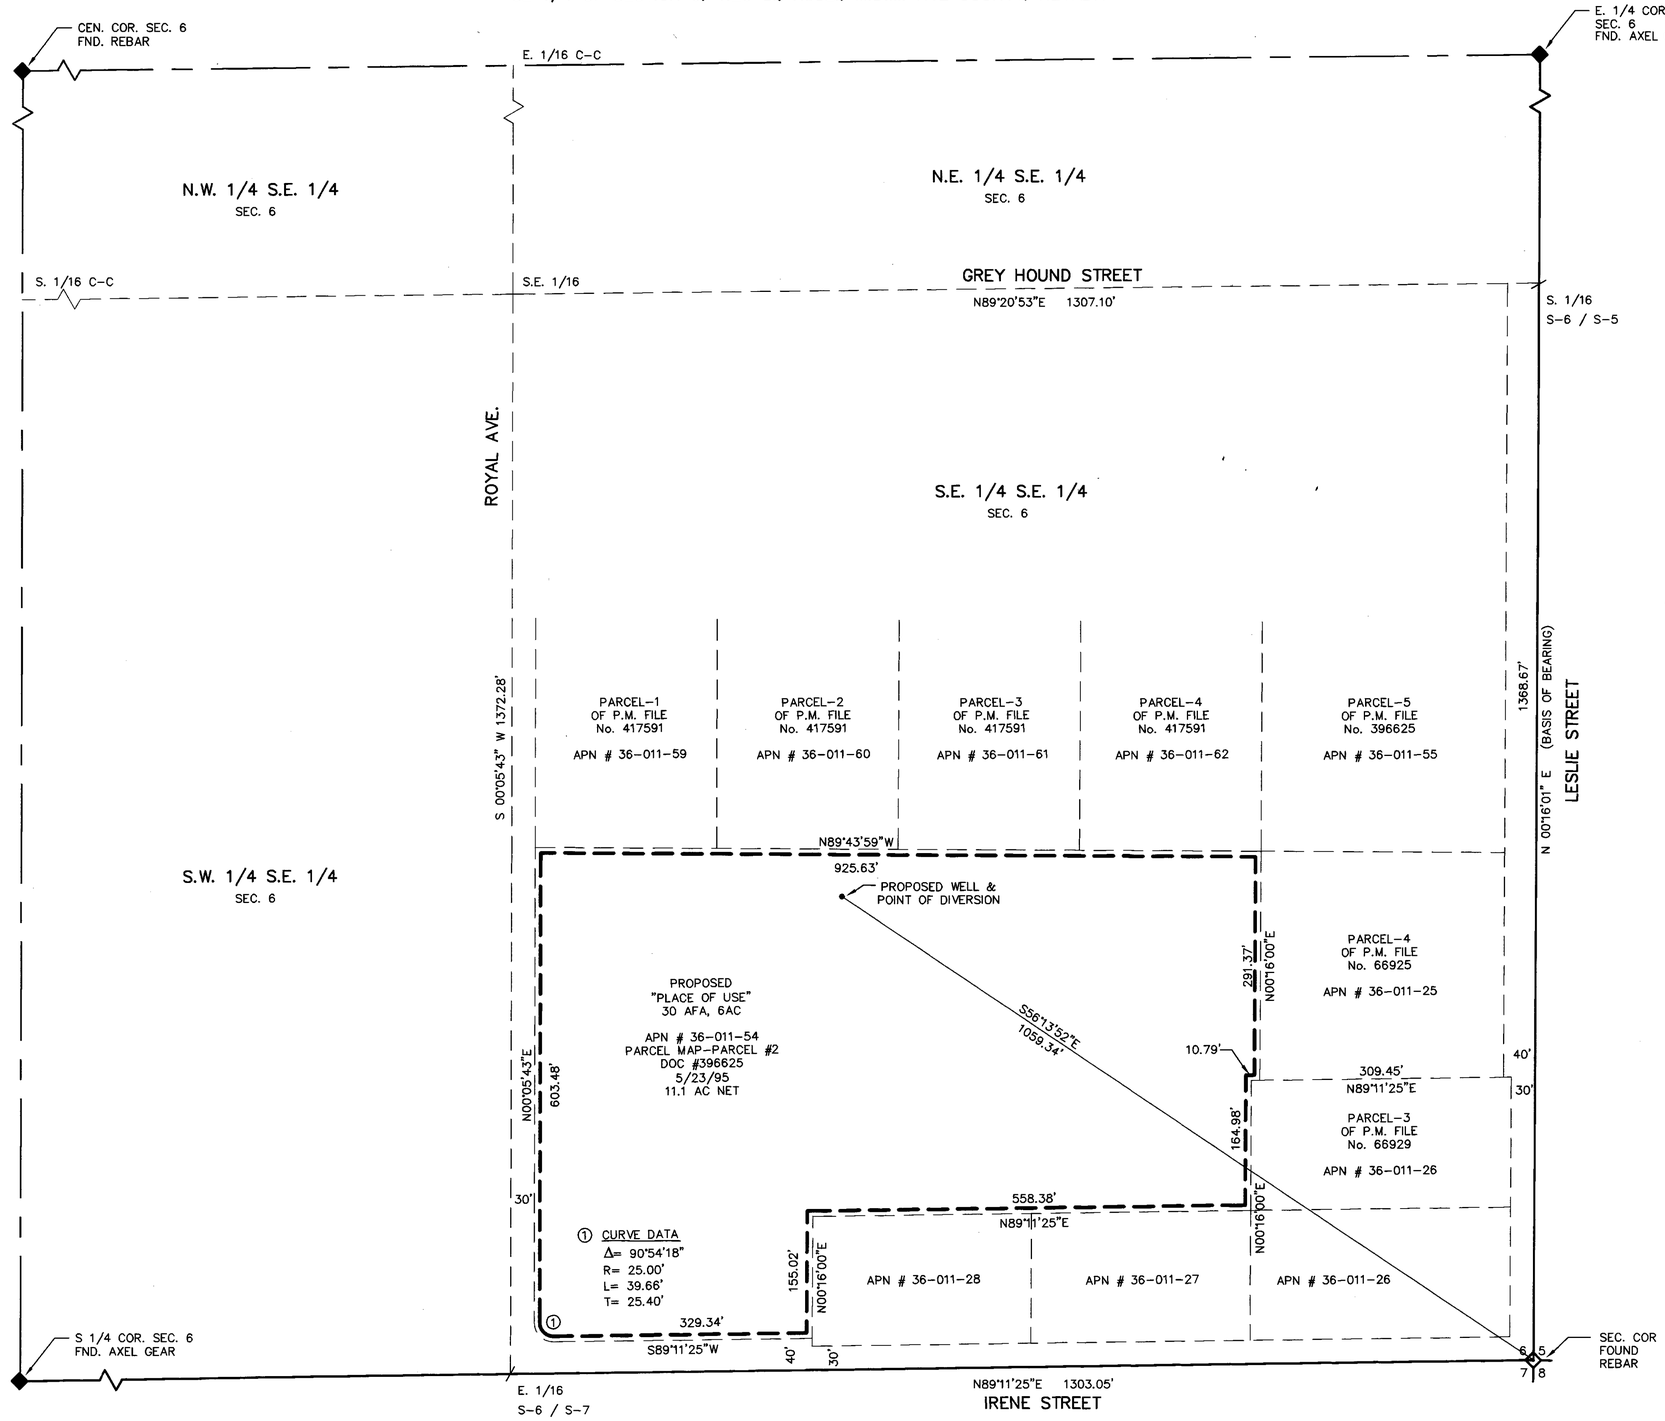

SURVEYOR'S CERTIFICATE:

STATE OF NEVADA }
COUNTY OF NYE } SS

I, DAVID A. RICHARDS, BEING FIRST DULY SWORN, DEPOSE AND SAY THAT THIS MAP, CONSISTING OF 1 SHEET, NUMBERED SHEET 1 OF 1, HAS BEEN CORRECTLY DRAWN TO THE DESIGNATED SCALE FROM FIELD NOTES OF A SURVEY MADE BY ME, OR UNDER MY SUPERVISION AND DIRECTION, BETWEEN THE 10th OF MARCH, 2003 AND THE 12th OF MARCH, 2003; THAT IT TRULY AND CORRECTLY REPRESENTS THE PROPOSED LOCATION AND EXTENT OF THE WORKS USE TO DIVERT WATER FROM UNDERGROUND, IN THE COUNTY OF NYE, STATE OF NEVADA, BY EL DIABLO, LTD. FOR QUASI-MUNICIPAL USE PURPOSES, THAT THE PROPOSED POINT OF DIVERSION, THE APPROXIMATE LOCATION AND SIZE OF THE DIVERTING CHANNEL OR OTHER WORKS OR STREAMS WHICH ARE CROSSED BY, OR CONNECTED WITH THE SAID WORKS, ARE FULLY AND CORRECTLY DESIGNATED THEREON.

David A. Richards May 20, 2003
DAVID A. RICHARDS, NEVADA PLS 10026
WATER RIGHT SURVEYOR No. 1068

PROFESSIONAL LAND SURVEYOR DAVID A. RICHARDS 5/20/03 No. 10026 NEVADA
EXP. 12/31/03

SUBSCRIBED AND SWORN TO BEFORE ME
THIS 20th DAY OF May, 2003.
Delores M. Runau
NOTARY PUBLIC IN AND FOR Nye County, Nev.
MY COMMISSION EXPIRES May 21, 2006.

NOTARY PUBLIC
County of Nye-State of Nevada
DELORES M. RUNAU
No. 02-75344-14
My Appointment Expires May 21, 2006

BASIS OF BEARING

N00°16'01"E BEING THE EAST LINE OF S.E. 1/4 OF SECTION 5, T. 20 S., R. 53 E. M.D.M. NYE COUNTY, NEVADA AS PER. PARCEL MAP DOC. No. 396625 NYE COUNTY OFFICAL RECORDS, NYE COUNTY, NEVADA.

REFERENCE

1. PARCEL MAP FILE # 66929 DATED: 05/11/78
2. PARCEL MAP FILE #396625 DATED: 05/23/95
3. PARCEL MAP FILE #332564 DATED: 06/07/93
4. PARCEL MAP FILE #417591 DATED: 04/19/97

GRAPHIC SCALE
100 0 50 100 200 400
(IN FEET)
1 inch = 100 ft.

CIVILWISE SERVICES
1191 W. BETTY AVE., PAHRUMP, NEV. 89060 (775) 751-1413

MAP IN SUPPORT OF
APPLICATION #A TO CHANGE P.O.D., M.O.U., & P.O.U., FOR QUASI-MUNICIPAL PURPOSES IN NYE COUNTY, NEVADA

PREPARED FOR
EL DIABLO, LTD.

SCALE:	SHEET	JOB NUMBER:
1" = 100'	1 OF 1	203-6-A

STATE ENGINEER USE:

Ⓢ

NF 7-18-03-Add "of a portion" to the Title Block.

FILED
JUN 19 2003
STATE ENGINEER'S OFFICE

MAP TO ACCOMPANY APPLICATION #A TO CHANGE THE POINT OF DIVERSION, MANNER & PLACE OF USE, UNDER PERMIT #17880, CERT. #5469 FOR QUASI-MUNICIPAL USE PURPOSES BY EL DIABLO, LTD. FROM "UNDERGROUND" IN NYE COUNTY, NEVADA

84585 83905 83854 83065 70133