Section	Subdivision	Township	Range	Acres	Culture
28	NW¼ NE¼	T31N.	R35E.	29.93	Alfalfa
"	" "	"	"	2.48	Pasture
"	NE¼ NE¼	"	"	40.00	Alfalfa
"	SE¼ NE¼	"	"	38.38	"
"	" "	"	"	0.57	Pasture
"	SW¼ NE¼	"	"	17.47	"
"		"	"	5.14	Alfalfa
27	NW¼ NW¼	"	"	25.40	"
"	" "	"	"	2.94	Pasture
"	SW¼ NW¼	"	"	28.21	Alfalfa
	Total			190.52	

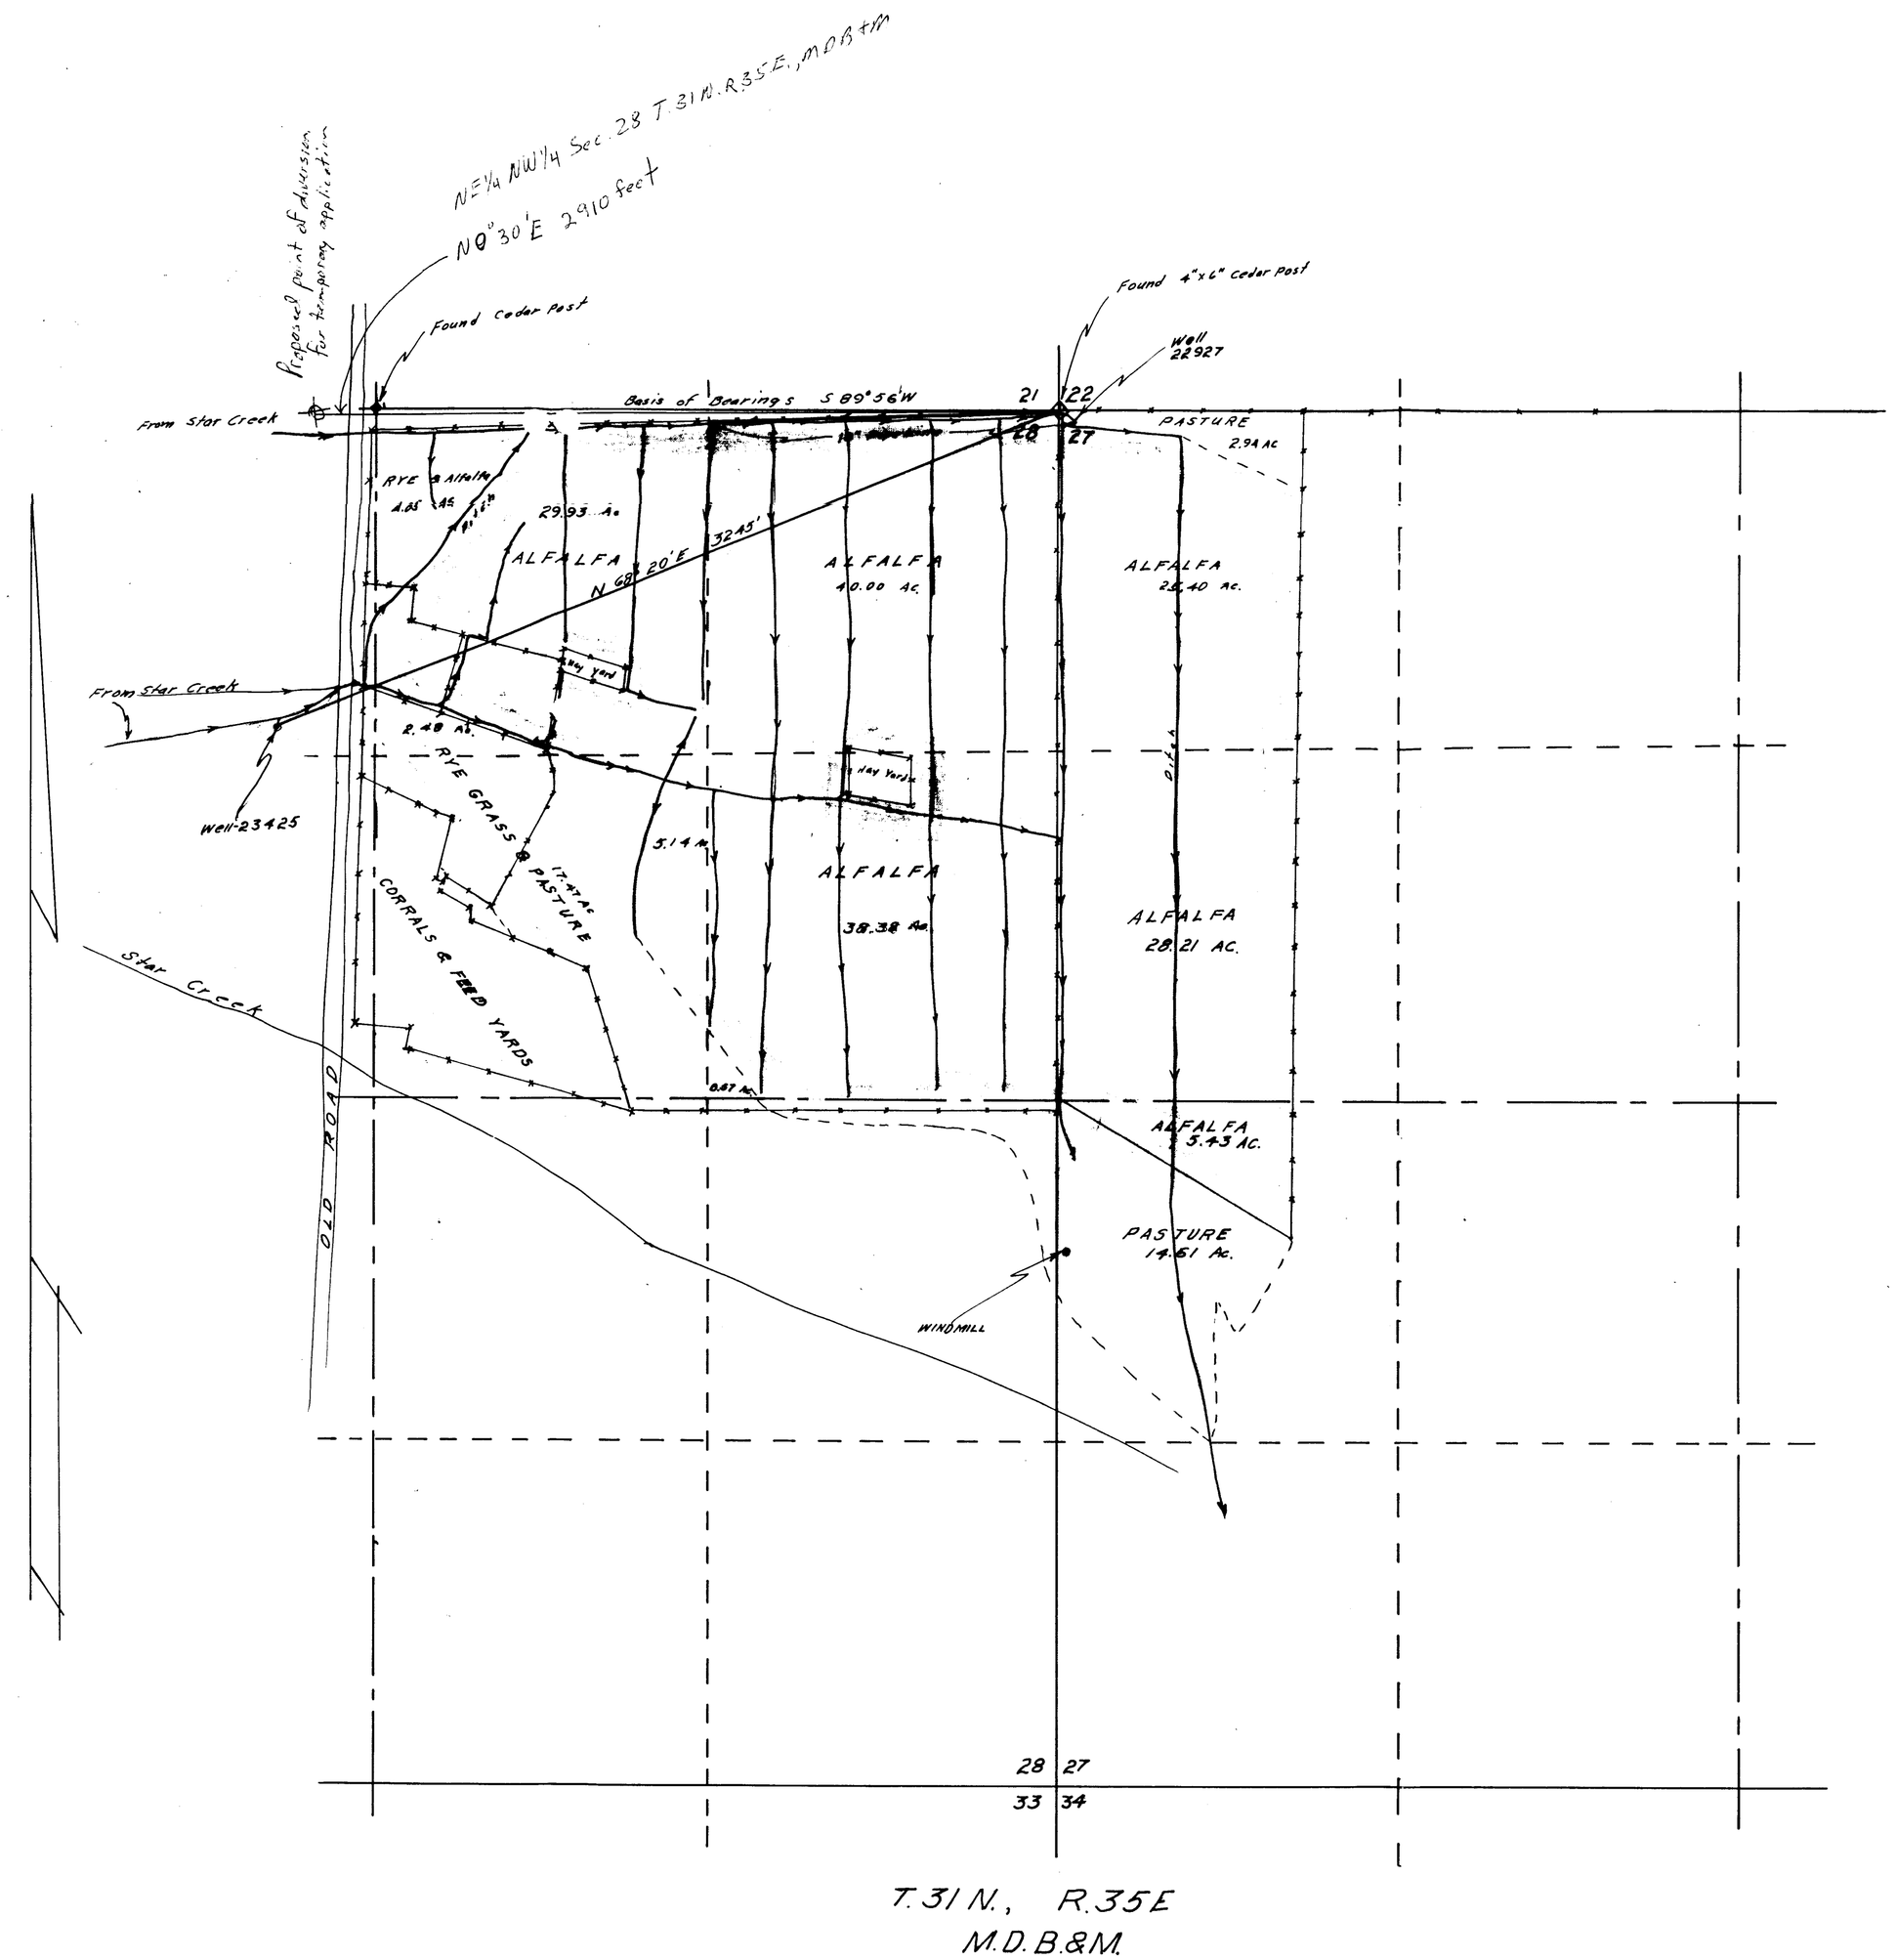

T. 31 N., R. 35 E
M.D.B.&M.

STATE OF NEVADA
COUNTY OF HUMBOLDT } S.S.

I, J.R.Caldwell, being first duly sworn, depose and say that this map has been correctly drawn to the designated scale from field notes of a survey made by me (or under my supervision and direction, on the 27th day of November 1971; that it truly and correctly represents the proposed location and extent of the works used to divert water from Underground in Pershing county, by Star Sheep Company Inc for Irrigation & Domestic purposes under Application No 23425 that the point of diversion the location and description of all measuring devices, the location and extent of lands owned or controled by the applicant upon which water applied for under application No. 23425 is used, together with the area and kind of culture in each 40-acre subdivision and the location and names of all other works or streams which are crossed by or connected with said works are fully and correctly designated hereon.

J R Caldwell
State Water Right Surveyor

REGISTERED LAND SURVEYOR · STATE OF NEVADA
J. R. CALDWELL
No. 626

Subscribed and sworn to before me this 30th day of November 1971.

James A. Callahan
JAMES A. CALLAHAN
Notary Public — State of Nevada
Humboldt County
My Commission Expires Feb. 28, 1975

Scale 1" = 400'

400 0 400 800 1200 1600

2342.5 CERTIFICATE No. 7793 ISSUED 8-16-72

FILED
DEC 27 1971
STATE ENGINEER'S OFFICE

MAP TO ACCOMPANY PROOF OF BENEFICIAL USE

UNDER APPLICATION NO. 23425
BY Star Sheep Company Inc.
FROM Underground
IN Pershing County, Nevada

70139T 70138T [redacted]