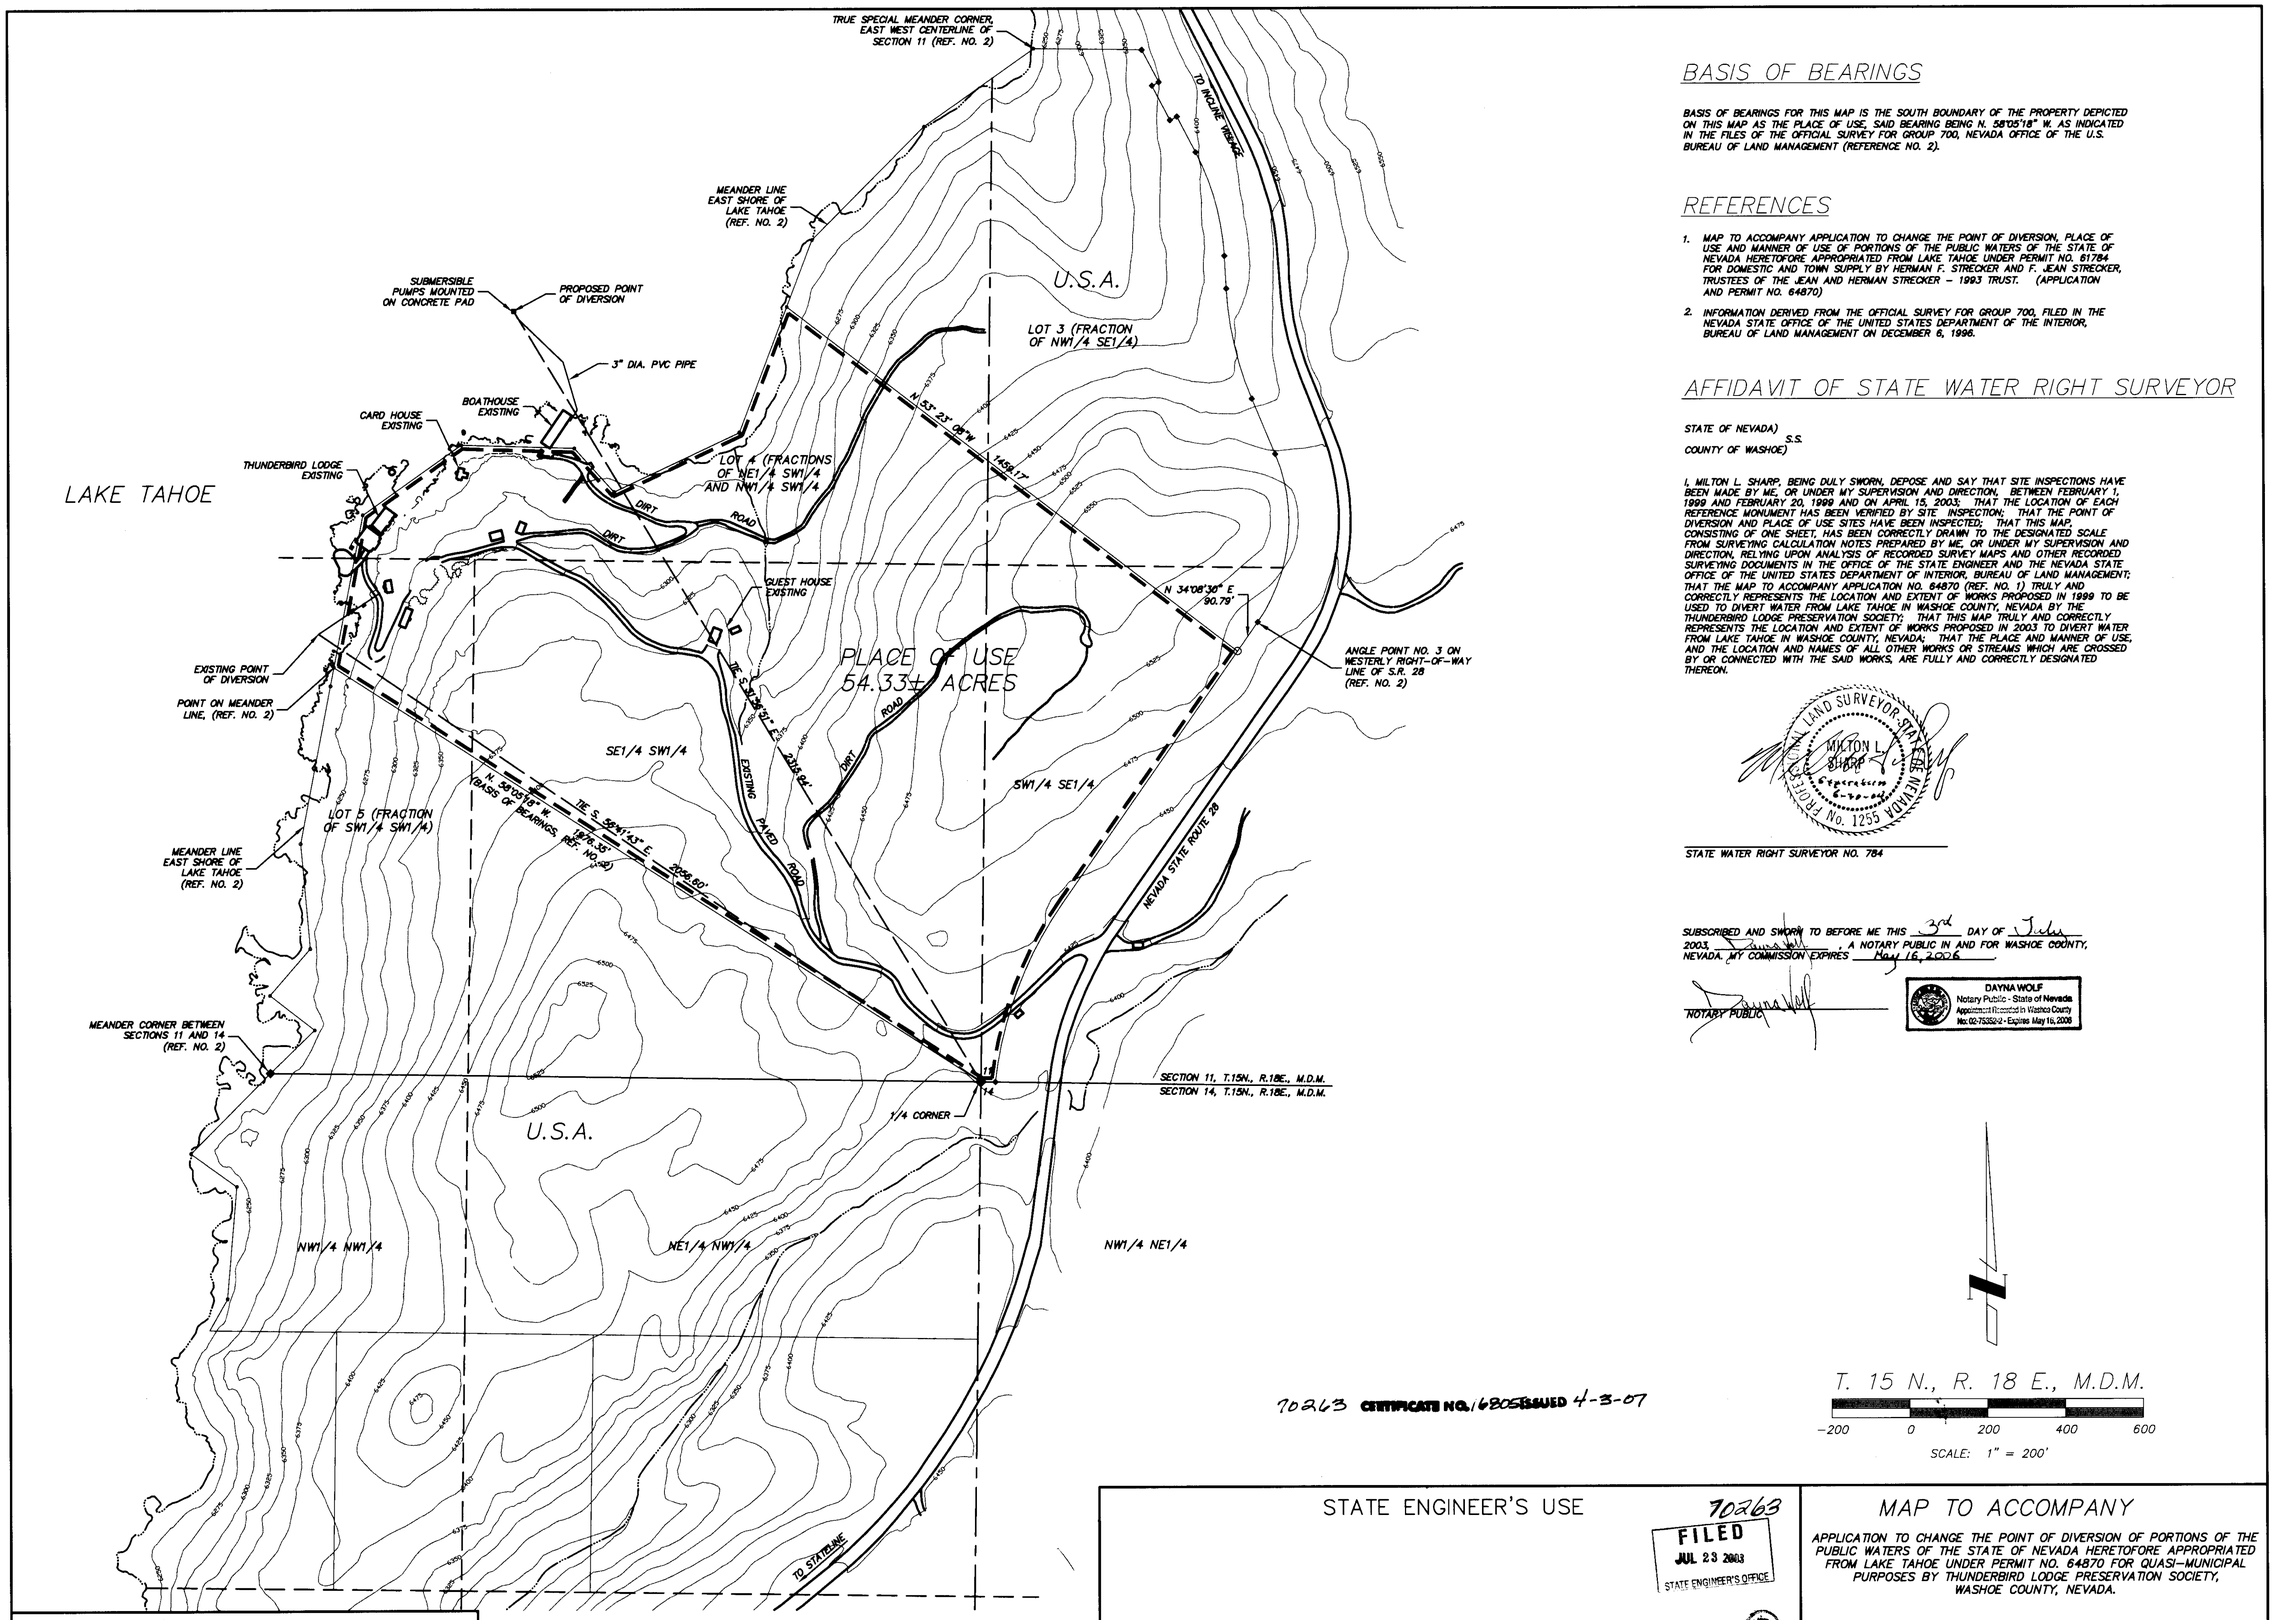

BASIS OF BEARINGS

BASIS OF BEARINGS FOR THIS MAP IS THE SOUTH BOUNDARY OF THE PROPERTY DEPICTED ON THIS MAP AS THE PLACE OF USE, SAID BEARING BEING N. 58°05'18" W. AS INDICATED IN THE FILES OF THE OFFICIAL SURVEY FOR GROUP 700, NEVADA OFFICE OF THE U.S. BUREAU OF LAND MANAGEMENT (REFERENCE NO. 2).

REFERENCES

1. MAP TO ACCOMPANY APPLICATION TO CHANGE THE POINT OF DIVERSION, PLACE OF USE AND MANNER OF USE OF PORTIONS OF THE PUBLIC WATERS OF THE STATE OF NEVADA HERETOFORE APPROPRIATED FROM LAKE TAHOE UNDER PERMIT NO. 61784 FOR DOMESTIC AND TOWN SUPPLY BY HERMAN F. STRECKER AND F. JEAN STRECKER, TRUSTEES OF THE JEAN AND HERMAN STRECKER – 1993 TRUST. (APPLICATION AND PERMIT NO. 64870)
2. INFORMATION DERIVED FROM THE OFFICIAL SURVEY FOR GROUP 700, FILED IN THE NEVADA STATE OFFICE OF THE UNITED STATES DEPARTMENT OF THE INTERIOR, BUREAU OF LAND MANAGEMENT ON DECEMBER 6, 1996.

AFFIDAVIT OF STATE WATER RIGHT SURVEYOR

STATE OF NEVADA)
S.S.
COUNTY OF WASHOE)

I, MILTON L. SHARP, BEING DULY SWORN, DEPOSE AND SAY THAT SITE INSPECTIONS HAVE BEEN MADE BY ME, OR UNDER MY SUPERVISION AND DIRECTION, BETWEEN FEBRUARY 1, 1999 AND FEBRUARY 20, 1999 AND ON APRIL 15, 2003; THAT THE LOCATION OF EACH REFERENCE MONUMENT HAS BEEN VERIFIED BY SITE INSPECTION; THAT THE POINT OF DIVERSION AND PLACE OF USE SITES HAVE BEEN INSPECTED; THAT THIS MAP, CONSISTING OF ONE SHEET, HAS BEEN CORRECTLY DRAWN TO THE DESIGNATED SCALE FROM SURVEYING CALCULATION NOTES PREPARED BY ME, OR UNDER MY SUPERVISION AND DIRECTION, RELYING UPON ANALYSIS OF RECORDED SURVEY MAPS AND OTHER RECORDED SURVEYING DOCUMENTS IN THE OFFICE OF THE STATE ENGINEER AND THE NEVADA STATE OFFICE OF THE UNITED STATES DEPARTMENT OF INTERIOR, BUREAU OF LAND MANAGEMENT; THAT THE MAP TO ACCOMPANY APPLICATION NO. 64870 (REF. NO. 1) TRULY AND CORRECTLY REPRESENTS THE LOCATION AND EXTENT OF WORKS PROPOSED IN 1999 TO BE USED TO DIVERT WATER FROM LAKE TAHOE IN WASHOE COUNTY, NEVADA BY THE THUNDERBIRD LODGE PRESERVATION SOCIETY; THAT THIS MAP TRULY AND CORRECTLY REPRESENTS THE LOCATION AND EXTENT OF WORKS PROPOSED IN 2003 TO DIVERT WATER FROM LAKE TAHOE IN WASHOE COUNTY, NEVADA; THAT THE PLACE AND MANNER OF USE, AND THE LOCATION AND NAMES OF ALL OTHER WORKS OR STREAMS WHICH ARE CROSSED BY OR CONNECTED WITH THE SAID WORKS, ARE FULLY AND CORRECTLY DESIGNATED THEREON.

PROFESSIONAL LAND SURVEYOR STATE OF NEVADA
MILTON L. SHARP
Expiration 6-30-04
No. 1255

STATE WATER RIGHT SURVEYOR NO. 784

SUBSCRIBED AND SWORN TO BEFORE ME THIS 3rd DAY OF July 2003, Dayna Wolf, A NOTARY PUBLIC IN AND FOR WASHOE COUNTY, NEVADA. MY COMMISSION EXPIRES May 16, 2006

NOTARY PUBLIC

DAYNA WOLF
Notary Public - State of Nevada
Appointment Recorded in Washoe County
No: 02-75352-2 - Expires May 16, 2006

70263 CERTIFICATE NO. 16805 ISSUED 4-3-07

T. 15 N., R. 18 E., M.D.M.

-200 0 200 400 600

SCALE: 1" = 200'

MAP PREPARED BY:

Knopf Sharp & ASSOCIATES
1170 Financial Blvd, Suite 650
Reno, Nevada 89502
TEL: (775) 324-1212
FAX: (775) 324-2311

JOB NO. 03063
MAY, 2003

STATE ENGINEER'S USE

70263

FILED
JUL 23 2003
STATE ENGINEER'S OFFICE

RECEIVED
03 JUL 23 PM 2:02
STATE ENGINEER'S OFFICE

RECEIVED
03 JUL 23 PM 4:25
STATE ENGINEER'S OFFICE

MAP TO ACCOMPANY

APPLICATION TO CHANGE THE POINT OF DIVERSION OF PORTIONS OF THE PUBLIC WATERS OF THE STATE OF NEVADA HERETOFORE APPROPRIATED FROM LAKE TAHOE UNDER PERMIT NO. 64870 FOR QUASI-MUNICIPAL PURPOSES BY THUNDERBIRD LODGE PRESERVATION SOCIETY, WASHOE COUNTY, NEVADA.

70263