SE 1/4 OF SECTION 4, T.21 S., R54E., M.D.M. NYE COUNTY, NEVADA

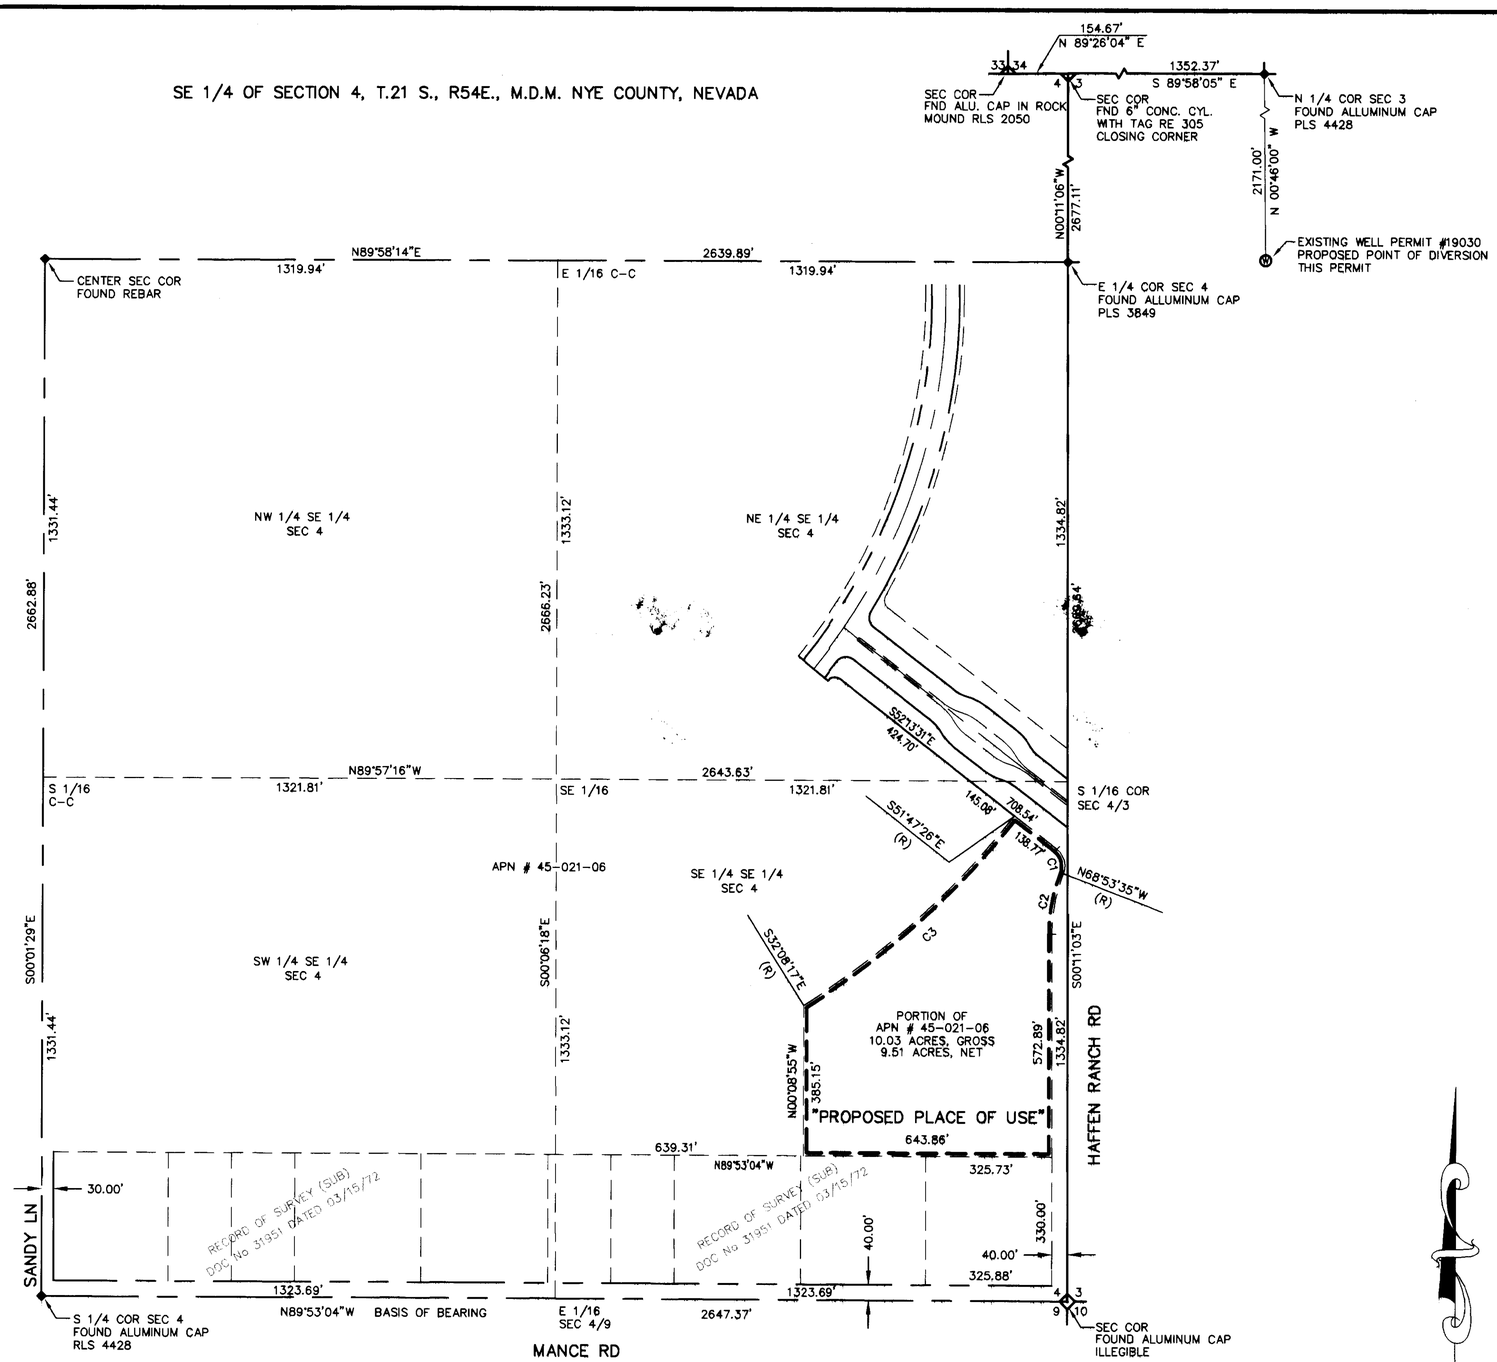

SURVEYOR'S CERTIFICATE:

STATE OF NEVADA)
) SS
COUNTY OF NYE)

I, DAVID A. RICHARDS, BEING FIRST DULY SWORN, DEPOSE AND SAY THAT THIS MAP, CONSISTING OF 1 SHEET, NUMBERED SHEET 2 OF 2, HAS BEEN CORRECTLY DRAWN TO THE DESIGNATED SCALE FROM FIELD NOTES OF A SURVEY MADE BY ME, OR UNDER MY SUPERVISION AND DIRECTION, BETWEEN THE 23rd OF JUNE, 2003 AND THE 27th OF JUNE, 2003; THAT IT TRULY AND CORRECTLY REPRESENTS THE PROPOSED LOCATION AND EXTENT OF THE WORKS USE TO DIVERT WATER FROM UNDERGROUND, IN THE COUNTY OF NYE, STATE OF NEVADA, BY NEVADA STAR INC. FOR COMMERCIAL USE PURPOSES, THAT THE PROPOSED POINT OF DIVERSION, THE APPROXIMATE LOCATION AND SIZE OF THE DIVERTING CHANNEL OR OTHER WORKS OR STREAMS WHICH ARE CROSSED BY, OR CONNECTED WITH THE SAID WORKS, ARE FULLY AND CORRECTLY DESIGNATED THEREON.

David A. Richards July 23, 2003
DAVID A. RICHARDS, NEVADA PLS 10026
WATER RIGHT SURVEYOR No. 1068

SUBSCRIBED AND SWORN TO BEFORE ME
THIS 23rd DAY OF July, 2003.
Dolores M. Runau
NOTARY PUBLIC IN AND FOR Nye County, NV
MY COMMISSION EXPIRES May 21, 2006

NOTARY PUBLIC
County of Nye-State of Nevada
DELORES M. RUNAU
No. 02-75344-14
My Appointment Expires May 21, 2006

DAVID A. RICHARDS No. 10026 7/22/03
EXPIRES 12/31/03

REFERENCE:

1. PARCEL MAP FILE #127033 DATED: 10/15/84
2. RECORD OF SURVEY FILE #31951 DATED: 03/15/72
3. WATER RIGHTS PERMIT #19030 FILED: 04/11/69
4. GRANT BARGAIN SALE DEED FILE #472242 DATED: 06/23/99

BASIS OF BEARING:

N89°53'04"W BEING THE NORTH LINE OF N.E. 1/4 OF SECTION 4, T. 21 S., R. 54 E. M.D.M. NYE COUNTY, NEVADA AS PER. PARCEL MAP DOC. No. 127033 DATED 10/15/84 IN NYE COUNTY OFFICAL RECORDS, NYE COUNTY, NEVADA.

LEGAND:

CURVE TABLE

NO.	RADIUS	DELTA	LENGTH	TANGENT
C1	54.00'	73°22'05"	69.15'	40.23'
C2	430.00'	21°19'40"	160.06'	80.97'
C3	2147.30'	19°39'10"	736.53'	371.92'

GRAPHIC SCALE
200 0 100 200 400 800
(IN FEET)
1 inch = 200 ft.

NORTH

CIVILWISE SERVICES
1191 W. BETTY AVE., PAHRUMP, NEV. 89060 (775) 751-1413

POU MAP IN SUPPORT OF
APPLICATION TO CHANGE MOU POU & POD
FOR COMMERCIAL PURPOSES
IN NYE COUNTY, NEVADA

PREPARED FOR
NEVADA STAR INC

SCALE:	SHEET	JOB NUMBER:
1" = 200'	2 OF 2	403-9a

STATE ENGINEER USE: 70269
CGH 8/15/2003 only 1 sheet filed so page label should be "sheet 1 of 1"
FILED
AUG 29 2003
STATE ENGINEER'S OFFICE
RECEIVED
03 JUL 28 PM 1:07
STATE ENGINEERS OFFICE

MAP TO ACCOMPANY APPLICATION TO:
CHANGE THE POINT OF DIVERSION,
PLACE OF USE, AND MANNER OF USE
OF A PORTION UNDER PERMIT #55241,
FOR COMMERCIAL USE
BY NEVADA STAR INC.
FROM "UNDERGROUND"
IN NYE COUNTY, NEVADA