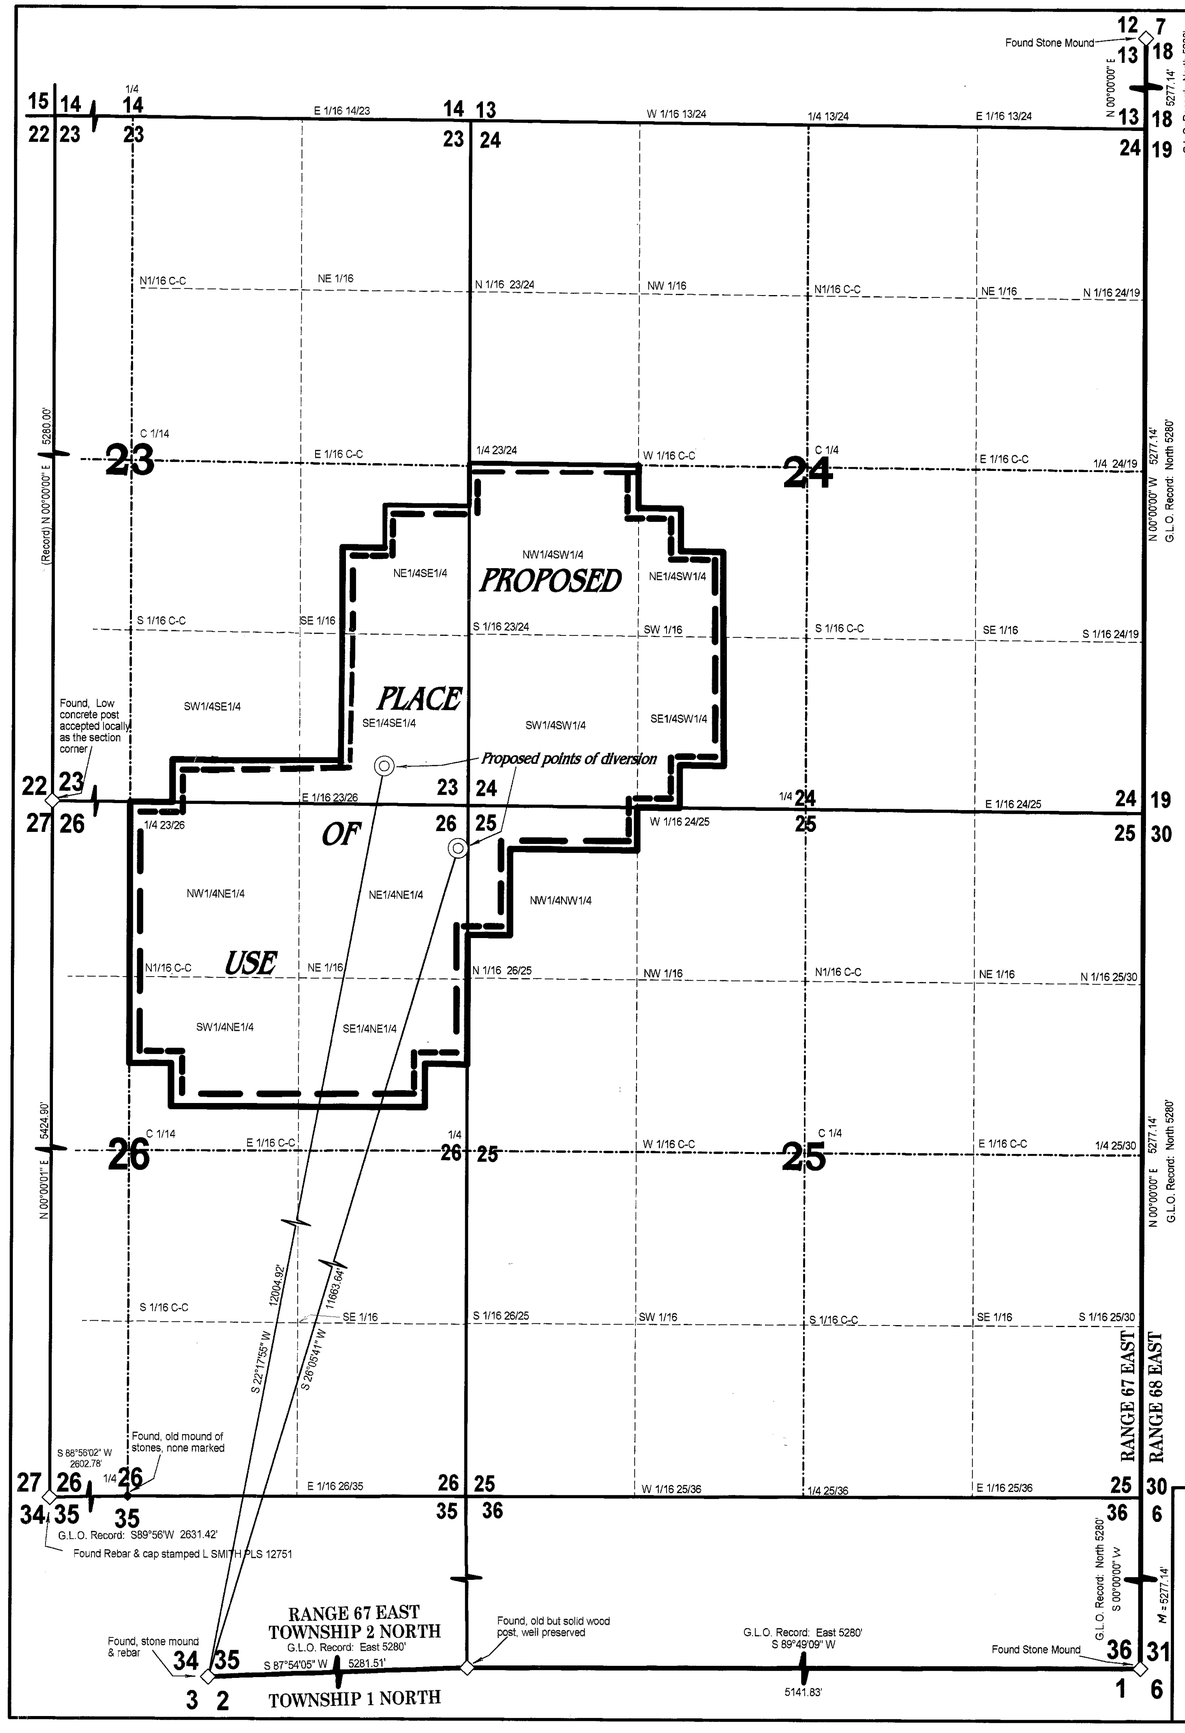

STATE OF NEVADA
COUNTY OF LINCOLN] ss

I, Lenard D. Smith, being first duly sworn, depose and say that this map consisting of one sheet has been correctly drawn to the designated scale from field notes of a survey made under my supervision and direction, on April 4, 2003, that it truly and correctly represents the proposed location and extent of the works used to divert water from underground in Lincoln County, Nevada, by Lee Pearson for irrigation purposes. That the proposed point of diversion, the approximate location and size of the diverting channel or other conduit, all reservoirs or basins, the location and names of all other works which will cross or connect with the proposed works, and the boundary of all lands, showing by 40-acre subdivisions the areas proposed to be served, are fully and correctly designated thereon.

PROFESSIONAL LAND SURVEYOR, STATE OF NEVADA
LENARD D SMITH
No 12751

July 31, 2003

Lenard D. Smith, P.L.S. 12751 (exp. 6/30/04)
Water Right Surveyor #1033

Subscribed and sworn to before me
this 31 day of July 2003
Tyler Heaton
Notary Public

Notary Public in and for Lincoln County, Nevada

My commission expires May 24, 2004

TYLER HEATON
Notary Public - Nevada
No. 00-62834-11
My appt. exp. May 24, 2004

LEGEND

- Proposed Point of Diversion
- Found Section Corner
- Found Section Quarter Corner
- Boundary of Proposed Aquisition and Township/Range lines
- Section Line
- Quarter Section Line
- Sixteenth Section Line
- Proposed Place Of Use

BASIS OF BEARINGS

The Basis of bearings of this plat is the east line of Sections 13, 24, 25, and 36 recorded as North on the General Land Office Plat.

Lenard Smith Land Survey
509 Main Street
P.O. Box 443
Caliente, Nevada 89008
Phone/Fax 775 726 3365

300C
240C
180C
120C
60C
0

SCALE: 1 IN. = 600 FT.

STATE ENGINEER'S USE

FILED
AUG 04 2003
STATE ENGINEER'S OFFICE

70293
70294

MAP TO ACCOMPANY APPLICATION TO APPROPRIATE WATER

FOR IRRIGATION USE

By ELLEN R. PEARSON

FROM UNDERGROUND

IN LINCOLN COUNTY, NEVADA

70294 70293