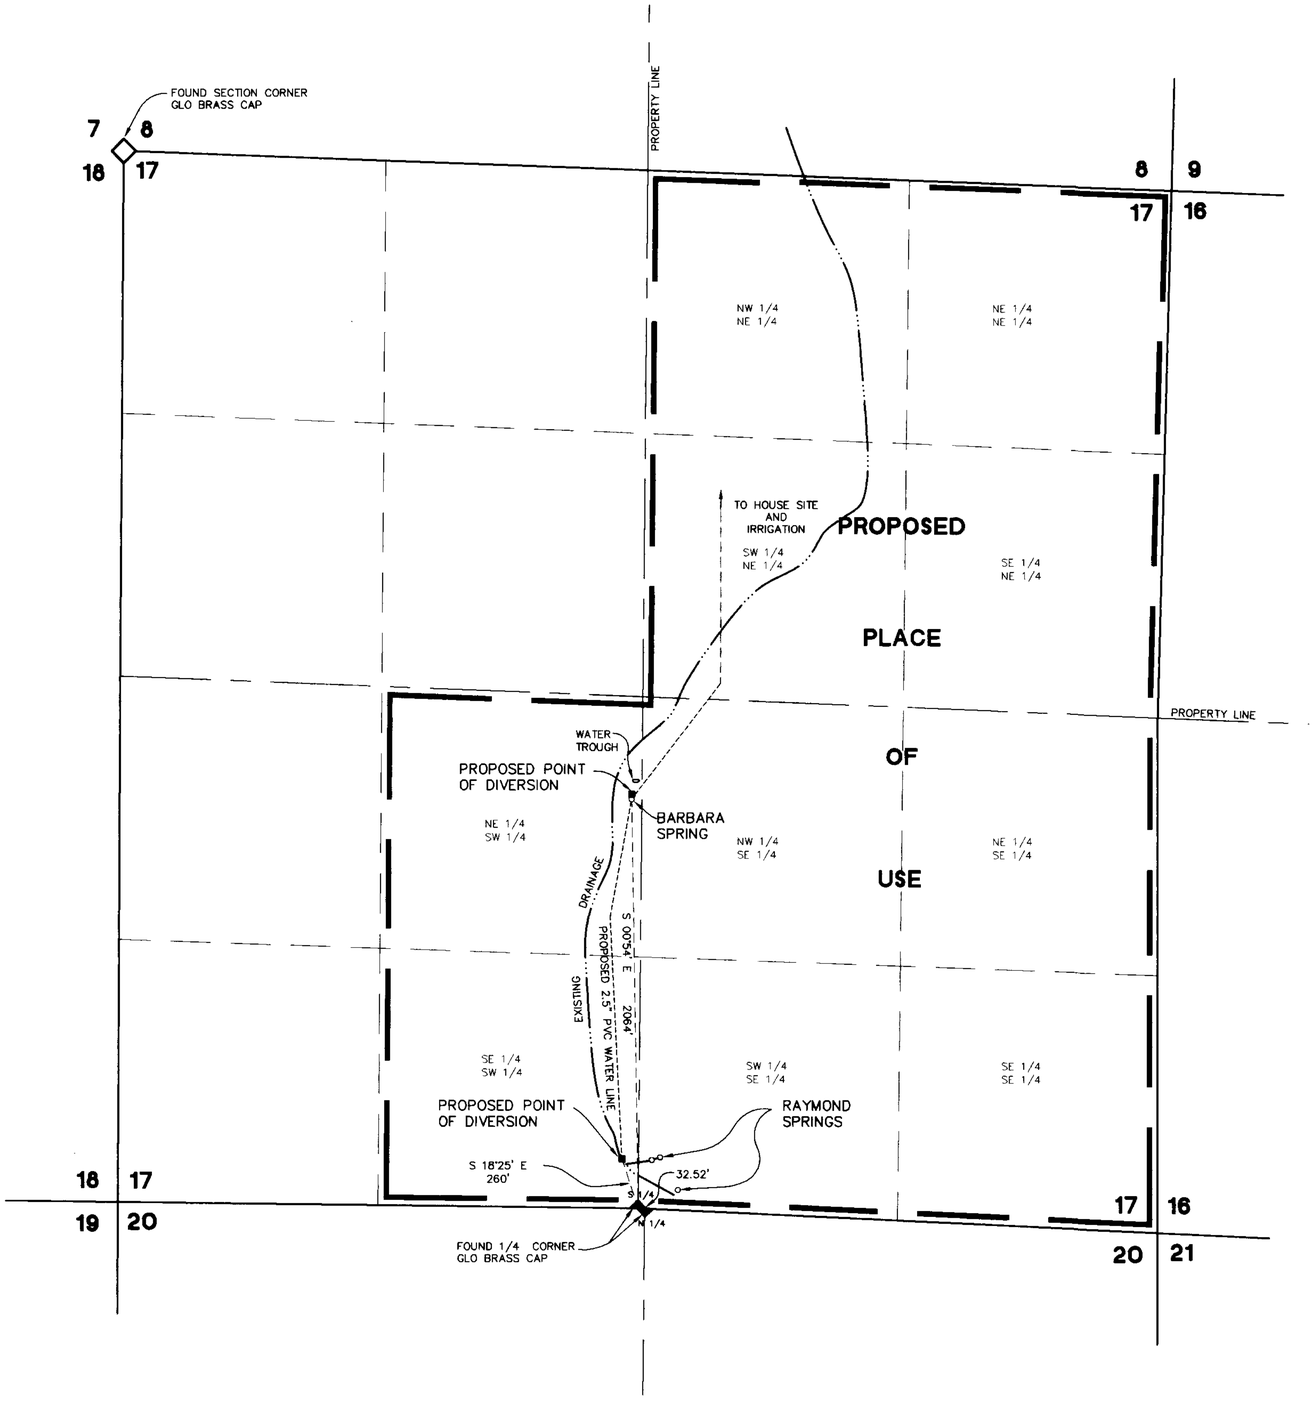

STATE OF NEVADA
COUNTY OF WASHOE

I, MARVIN HAMRICK, BEING FIRST DULY SWORN, DEPOSED AND SAY THAT THIS MAP, CONSISTING OF ONE SHEET, HAS BEEN CORRECTLY DRAWN TO THE DESIGNATED SCALE FROM FIELD NOTES OF A SURVEY MADE BY ME ON FEBURARY 22, 2002; THAT IT TRULY AND CORRECTLY REPRESENTS THE PROPOSED LOCATION AND EXTENT OF THE WORKS USED TO DIVERT WATER FROM RAYMOND AND BARBARA SPRINGS (PREVIOUSLY UNNAMED) IN WASHOE COUNTY, NEVADA, BY RAYMOND KNOX FOR DOMESTIC AND IRRIGATION PURPOSES. THAT THE PROPOSED POINT OF DIVERSION, THE APPROXIMATE LOCATION AND SIZE OF THE DIVERTING CHANNEL OR OTHER CONDUIT, ALL RESEVOIRS OR BASINS, THE LOCATION AND NAMES OF ALL OTHER WORKS WHICH WILL CROSS OR CONNECT WITH THE PROPOSED WORKS, AND THE BOUNDARY OF ALL LANDS, SHOWING BY 40 ACRE SUBDIVISIONS THE AREAS PROPOSED TO BE SERVED, ARE FULLY AND CORRECTLY DESIGNATED THEREON.

PROFESSIONAL LAND SURVEYOR - STATE OF NEVADA
MARVIN HAMRICK
Ex 6-30-03
No.3917

Marvin Hamrick 9-18-03
MARVIN H. HAMRICK (WTR. RTS. SURVEYOR No. 614)

SUBSCRIBED AND SWORN BEFORE ME
THIS 19th DAY OF SEPTEMBER, 2003.

Jessica Salisbury
NOTARY PUBLIC IN AND FOR WASHOE COUNTY, NEVADA.
MY COMMISSION EXPIRES, SEPT. 11, 2006, 2005

JESSICA SALISBURY
Notary Public - State of Nevada
Appointment Recorded in Washoe County
No. 88-77684-2 - Expires September 11, 2005

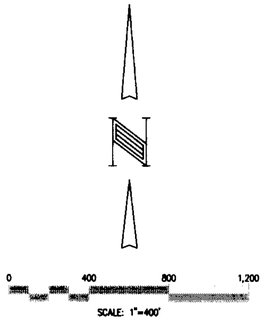

BASIS OF BEARINGS

GEODETIC NORTH (WGS 84) AS DETERMINED BY GPS OBSERVATIONS WITH TRIMBLE 4800 RECIEVER.

STATE ENGINEER'S USE

70423 & 70424

FILED
SEP 23 2003
STATE ENGINEER'S OFFICE

MAP TO ACCOMPANY APPLICATION TO APPROPRIATE WATER FOR DOMESTIC AND IRRIGATION PURPOSES

BY

RAYMOND KNOX

APPROPRIATED FROM RAYMOND AND BARBARA SPRINGS (PREVIOUSLY UNNAMED)

SITUATE IN THE E 1/2 OF THE SW 1/4 & THE E 1/2 OF SECTION 17, T24N, R18E, M.D.M.
WASHOE COUNTY, NEVADA

SHEET 1 OF 1

Gray & Associates INC.
CIVIL ENGINEERS • PLANNERS • SURVEYORS
130 Vine Street Reno, Nevada 89503
(775) 329 2911 • (775) 329 6469 Fax • admin@grayassociates.net

70424 70423