MAP TO ACCOMPANY APPLICATION TO CHANGE PLACE OF USE AND POINT OF DIVERSION OF A PORTION OF PERMIT NO. 68091

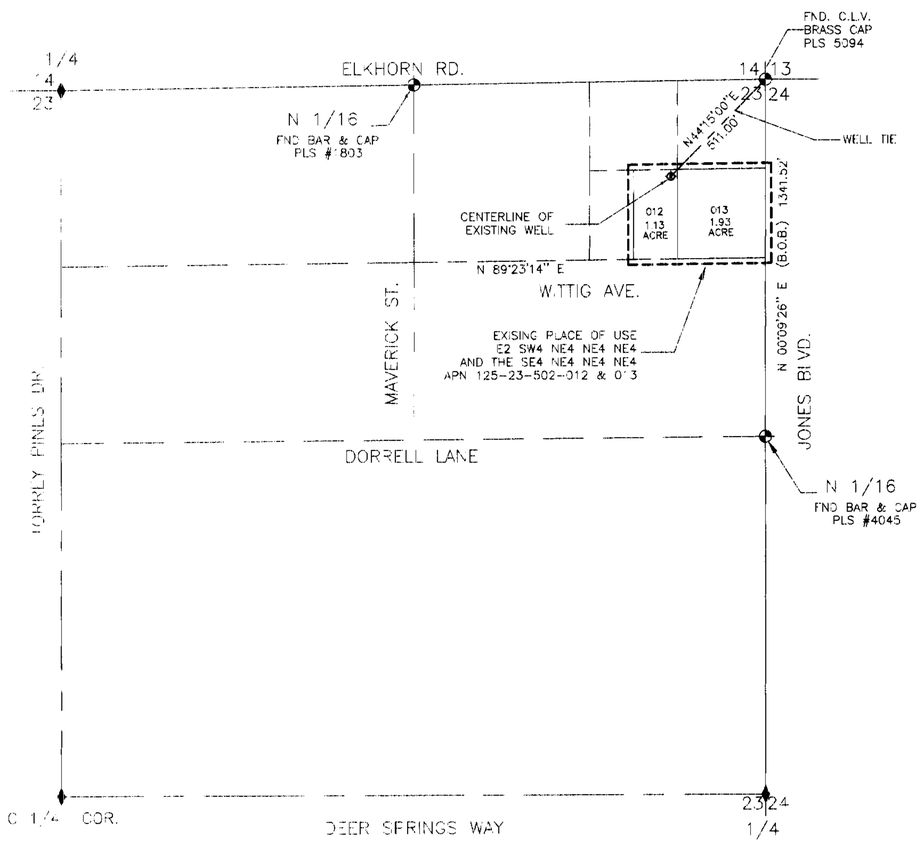

EXISTING PLACE OF USE
A PORTION OF THE NORTHEAST QUARTER (NE 1/4)
OF THE NORTHEAST QUARTER (NE 1/4) OF
SEC. 23, T19S, R60E, M.D.M

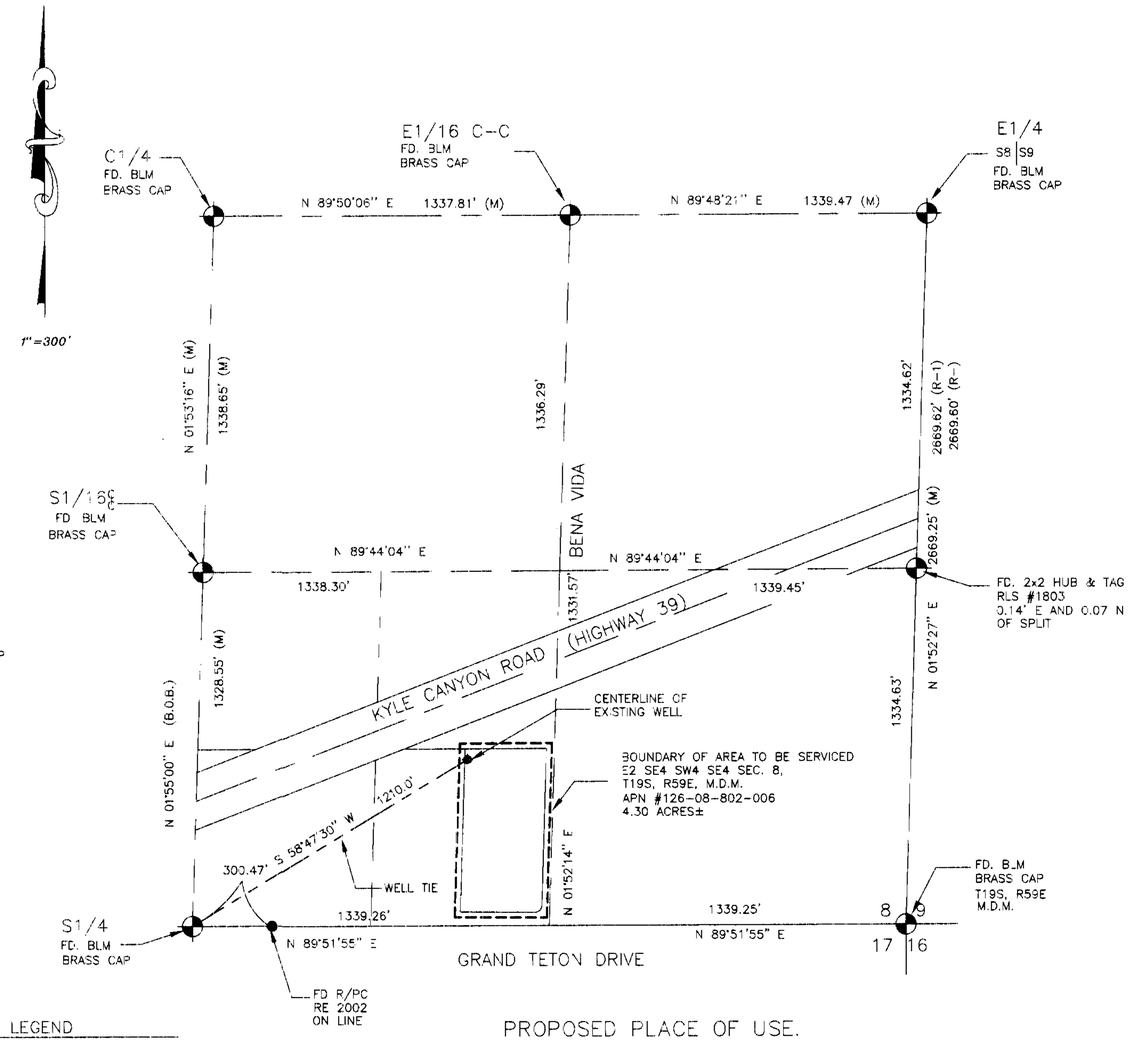

PROPOSED PLACE OF USE.
PORTION OF THE SW 1/4 SE 1/4
OF SECTION 8, T19S, R59E, M.D.M.

LEGEND

B.O.B. BASIS OF BEARINGS

◆ MONUMENTS FOUND AS SHOWN

ACKNOWLEDGEMENT

STATE OF NEVADA
COUNTY OF CLARK

THIS INSTRUMENT WAS ACKNOWLEDGED BEFORE ME ON 9/18/03
BY ROBERT FULSTONE

DIANE EDDINS
NOTARY PUBLIC IN AND FOR SAID COUNTY AND STATE
MY COMMISION EXPIRES ON JULY 6, 2005

I, ROBERT FULSTONE, BEING FIRST DULY SWORN DEPOSE AND SAY THAT THIS MAP CONSISTING OF ONE SHEET HAS BEEN CORRECTLY DRAWN TO THE DESIGNATED SCALE FROM THE FIELD NOTES OF THE SURVEY MADE UNDER MY SUPERVISION AND DIRECTION ON 5/2/2001 AND THAT IS TRUELY AND CORRECTLY REPRESENTS THE PROPOSED LOCATION AND EXTENT OF THE WORKS USED TO DIVERT WATER FROM AN UNDERGROUND SOURCE IN THE LAS VEGAS VALLEY BASIN BY FELICIA SPINOGATTI FOR QUASI-MUNICIPAL USE, THAT THE PROPOSED POINT OF DIVERSION, THE APPROXIMATE LOCATION AND SIZE OF THE DIVERTING CHANNEL OR OTHER CONDUIT, THE PLACE AND MANNER OF USE AND THE LOCATION AND USE OF ALL OTHER STREAMS, WHICH ARE CROSSED OR CONNECTED WITH THE SAID WORKS ARE FULLY AND CORRECTLY DESIGNATED THEREON.

ROBERT FULSTONE
STATE WATER RIGHTS SURVEYOR
NEVADA CERTIFICATE NO. 639

PROFESSIONAL LAND SURVEYOR – STATE OF NEVADA
ROBERT FULSTONE
No. 5269
9/18/03
Expires 6/30/05

BASIS OF BEARINGS

N 01°55'00" E BEING THE WEST LINE OF THE SOUTHWEST QUARTER (SW 1/4 OF THE SOUTH-EAST QUARTER (SE 1/4) SECTION 8, TOWNSHIP 19 SOUTH, RANGE 59 EAST, M.D.M. PER FILE 86, PAGE 67 OF PARCEL MAPS.

GRAPHIC SCALE

300 0 150 300 600 1200

(IN FEET)
1 INCH = 300 FT.

DRAWN BY:	MONARCH DESIGN
DATE:	09/16/2003
DWG #:	G22-17
FILE NAME:	300BWRT.DWG
SCALE:	1" = 300'

FULSTONE ENTERPRISES
940 S. MARTIN LUTHER KING BOULEVARD
LAS VEGAS, NV 89109
PHONE (702) 382-8741 FAX (702) 382-3103
E.MAIL: fe@wzard.com

STATE ENGINEER'S USE

FILED
SEP 29 2003
STATE ENGINEER'S OFFICE

MAP TO ACCOMPANY APPLICATION FOR CHANGE OF PLACE OF USE AND POINT OF DIVERSION OF A PORTION OF PERMIT NO. 68091

FOR:

FELICIA SPINOGATTI

PURPOSE: QUASI-MUNICIPAL
FROM: AN UNDERGROUND SOURCE IN CLARK COUNTY, NEVADA

71368 70442