location and extent of the works used to divert water from Underground source in Esmeralda County, by E.L. Cord for irrigation purposes under Applications No. 10575, 10576, 10577, & 10578. That the points of diversion, Well No. 1, No. 2, No. 3 & No. 4, respectively, the location, size, and grades of diverting channels, location of measuring devices, the location and extent of lands owned by the applicant upon which water applied for under the above applications is used, together with the area and kind of culture in each 40 Ac. subdivision; the location and names of all other works or streams and of Wells No. 5, No. 6, No. 7, No. 8 and No. 9 which will also be connected into the general irrigation system are fully and correctly shown hereon.

State Water-Right Surveyor.

Subscribed and sworn to before me this 7th day of January, 1945

Notary Public in for Mineral County, Nevada.

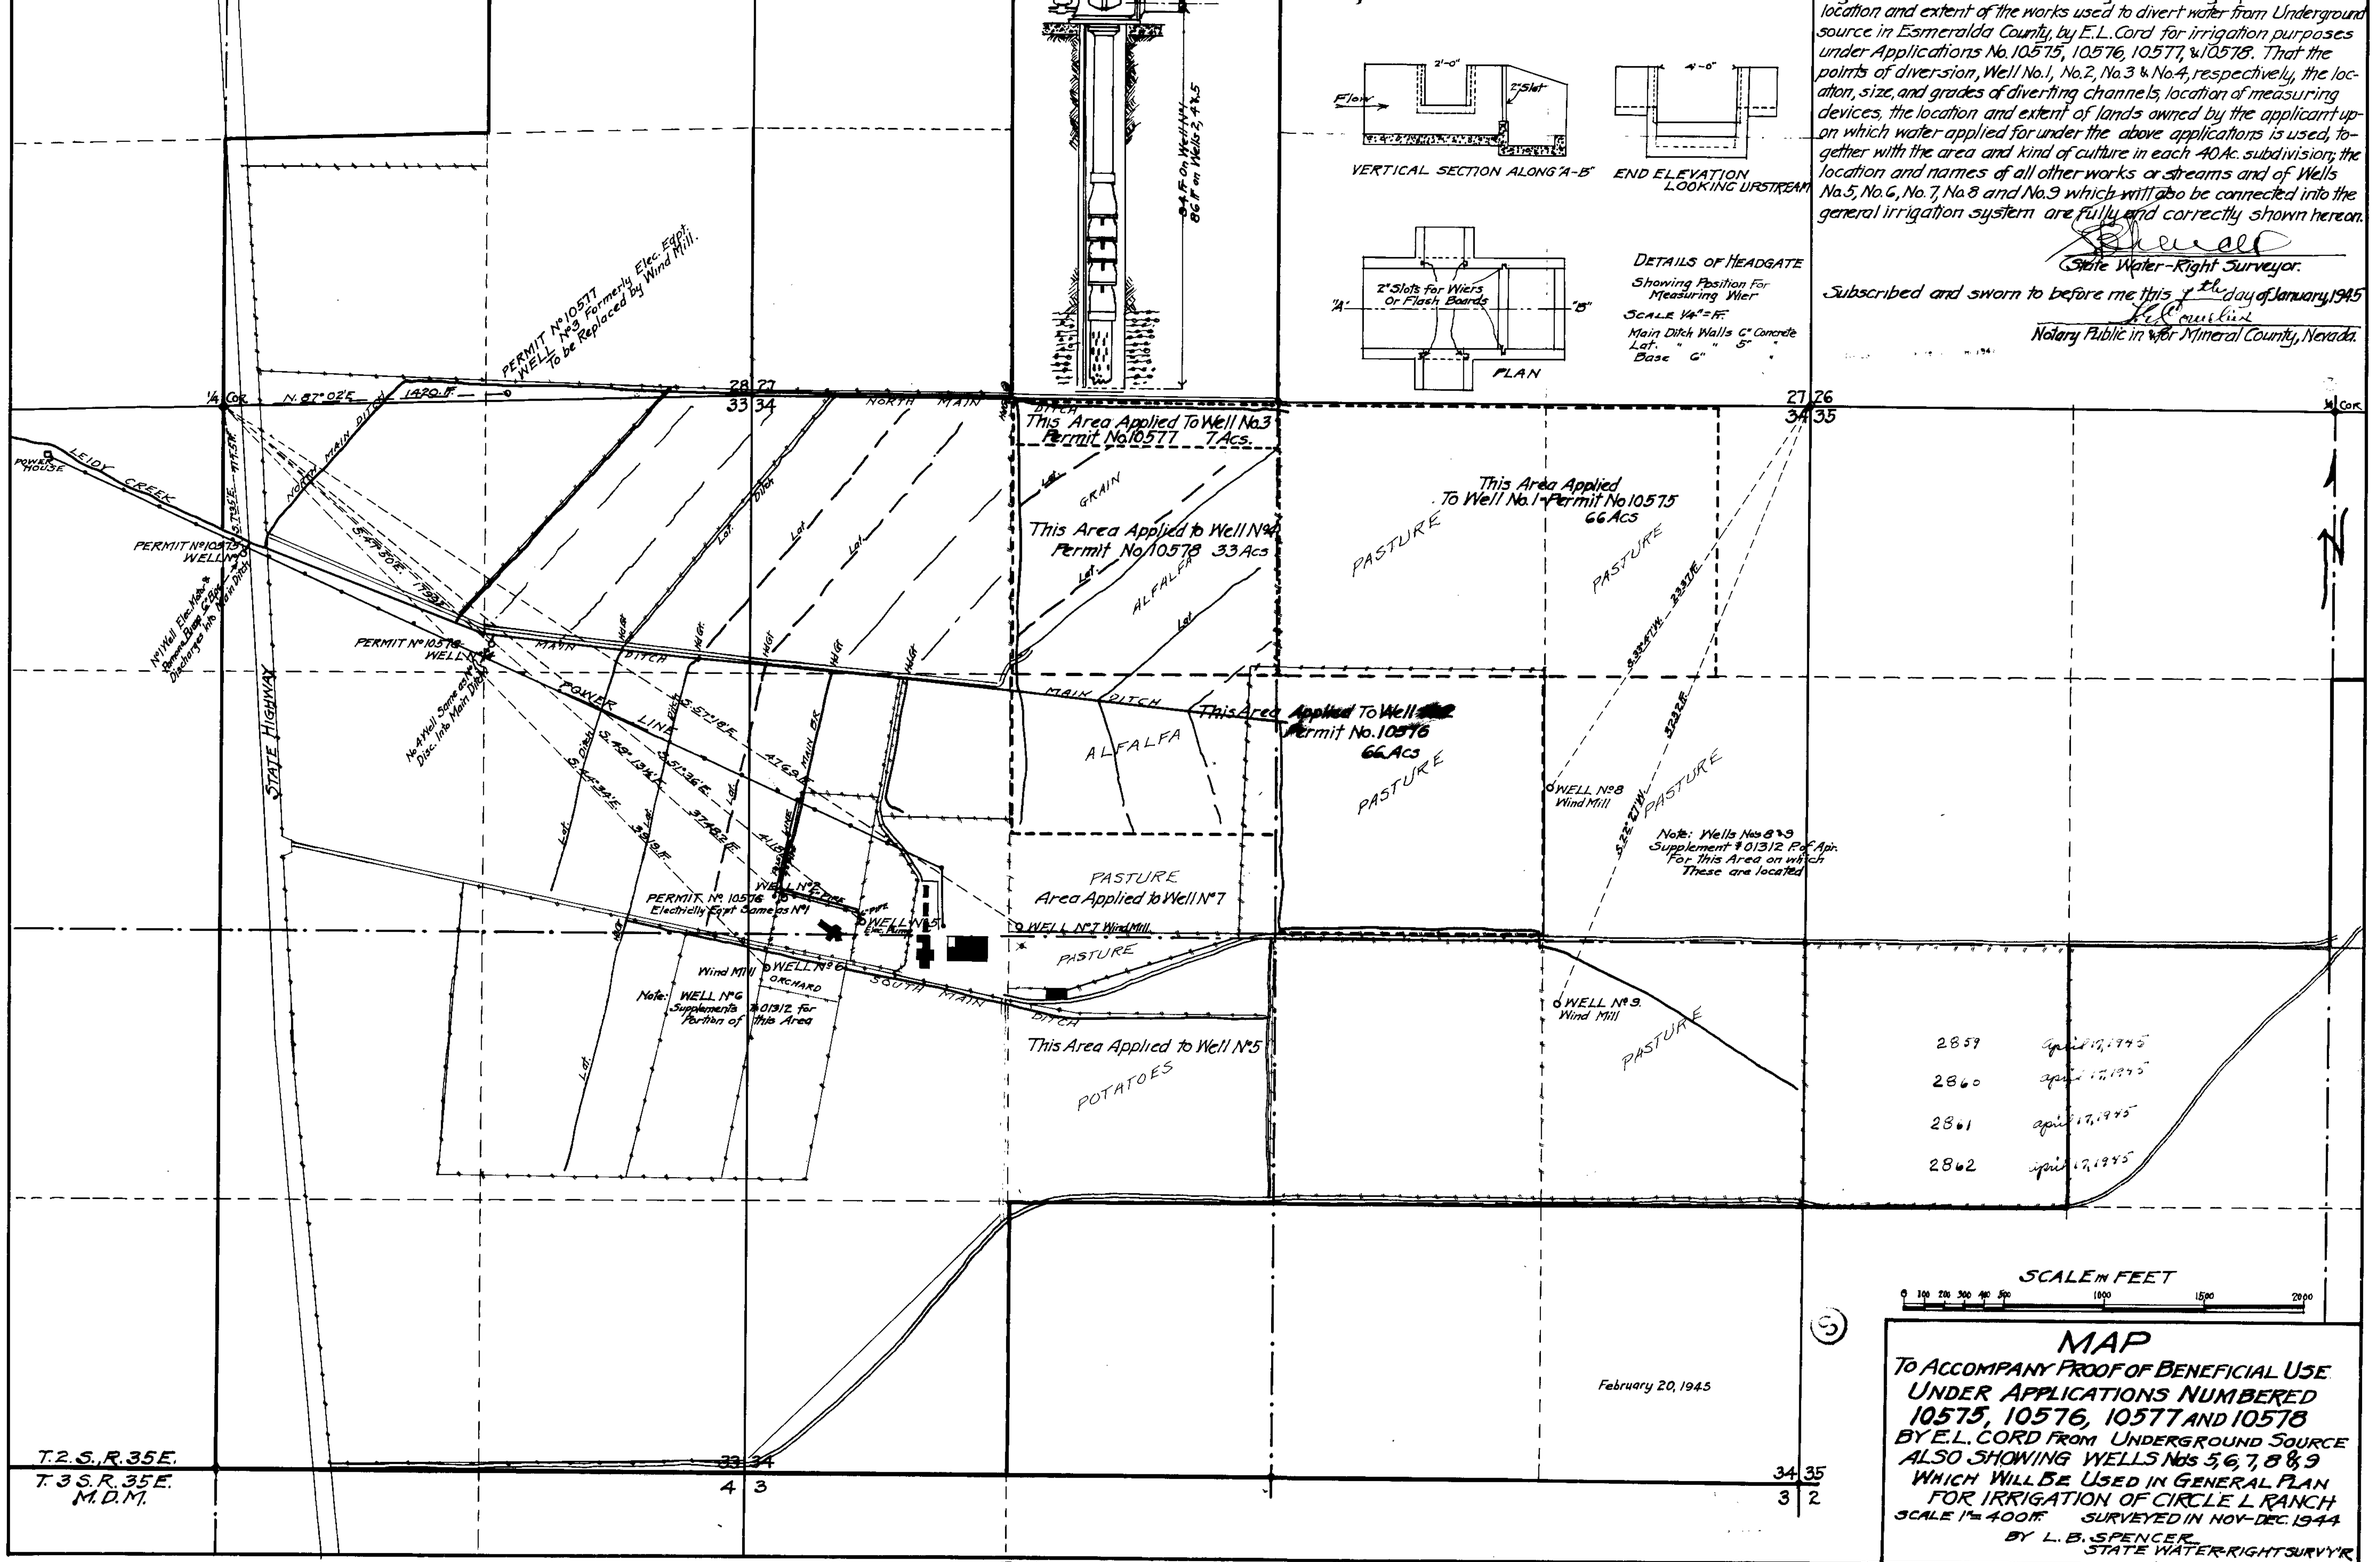


70481 70480 70479 70444 Place in → 10575-10576-10577-10578