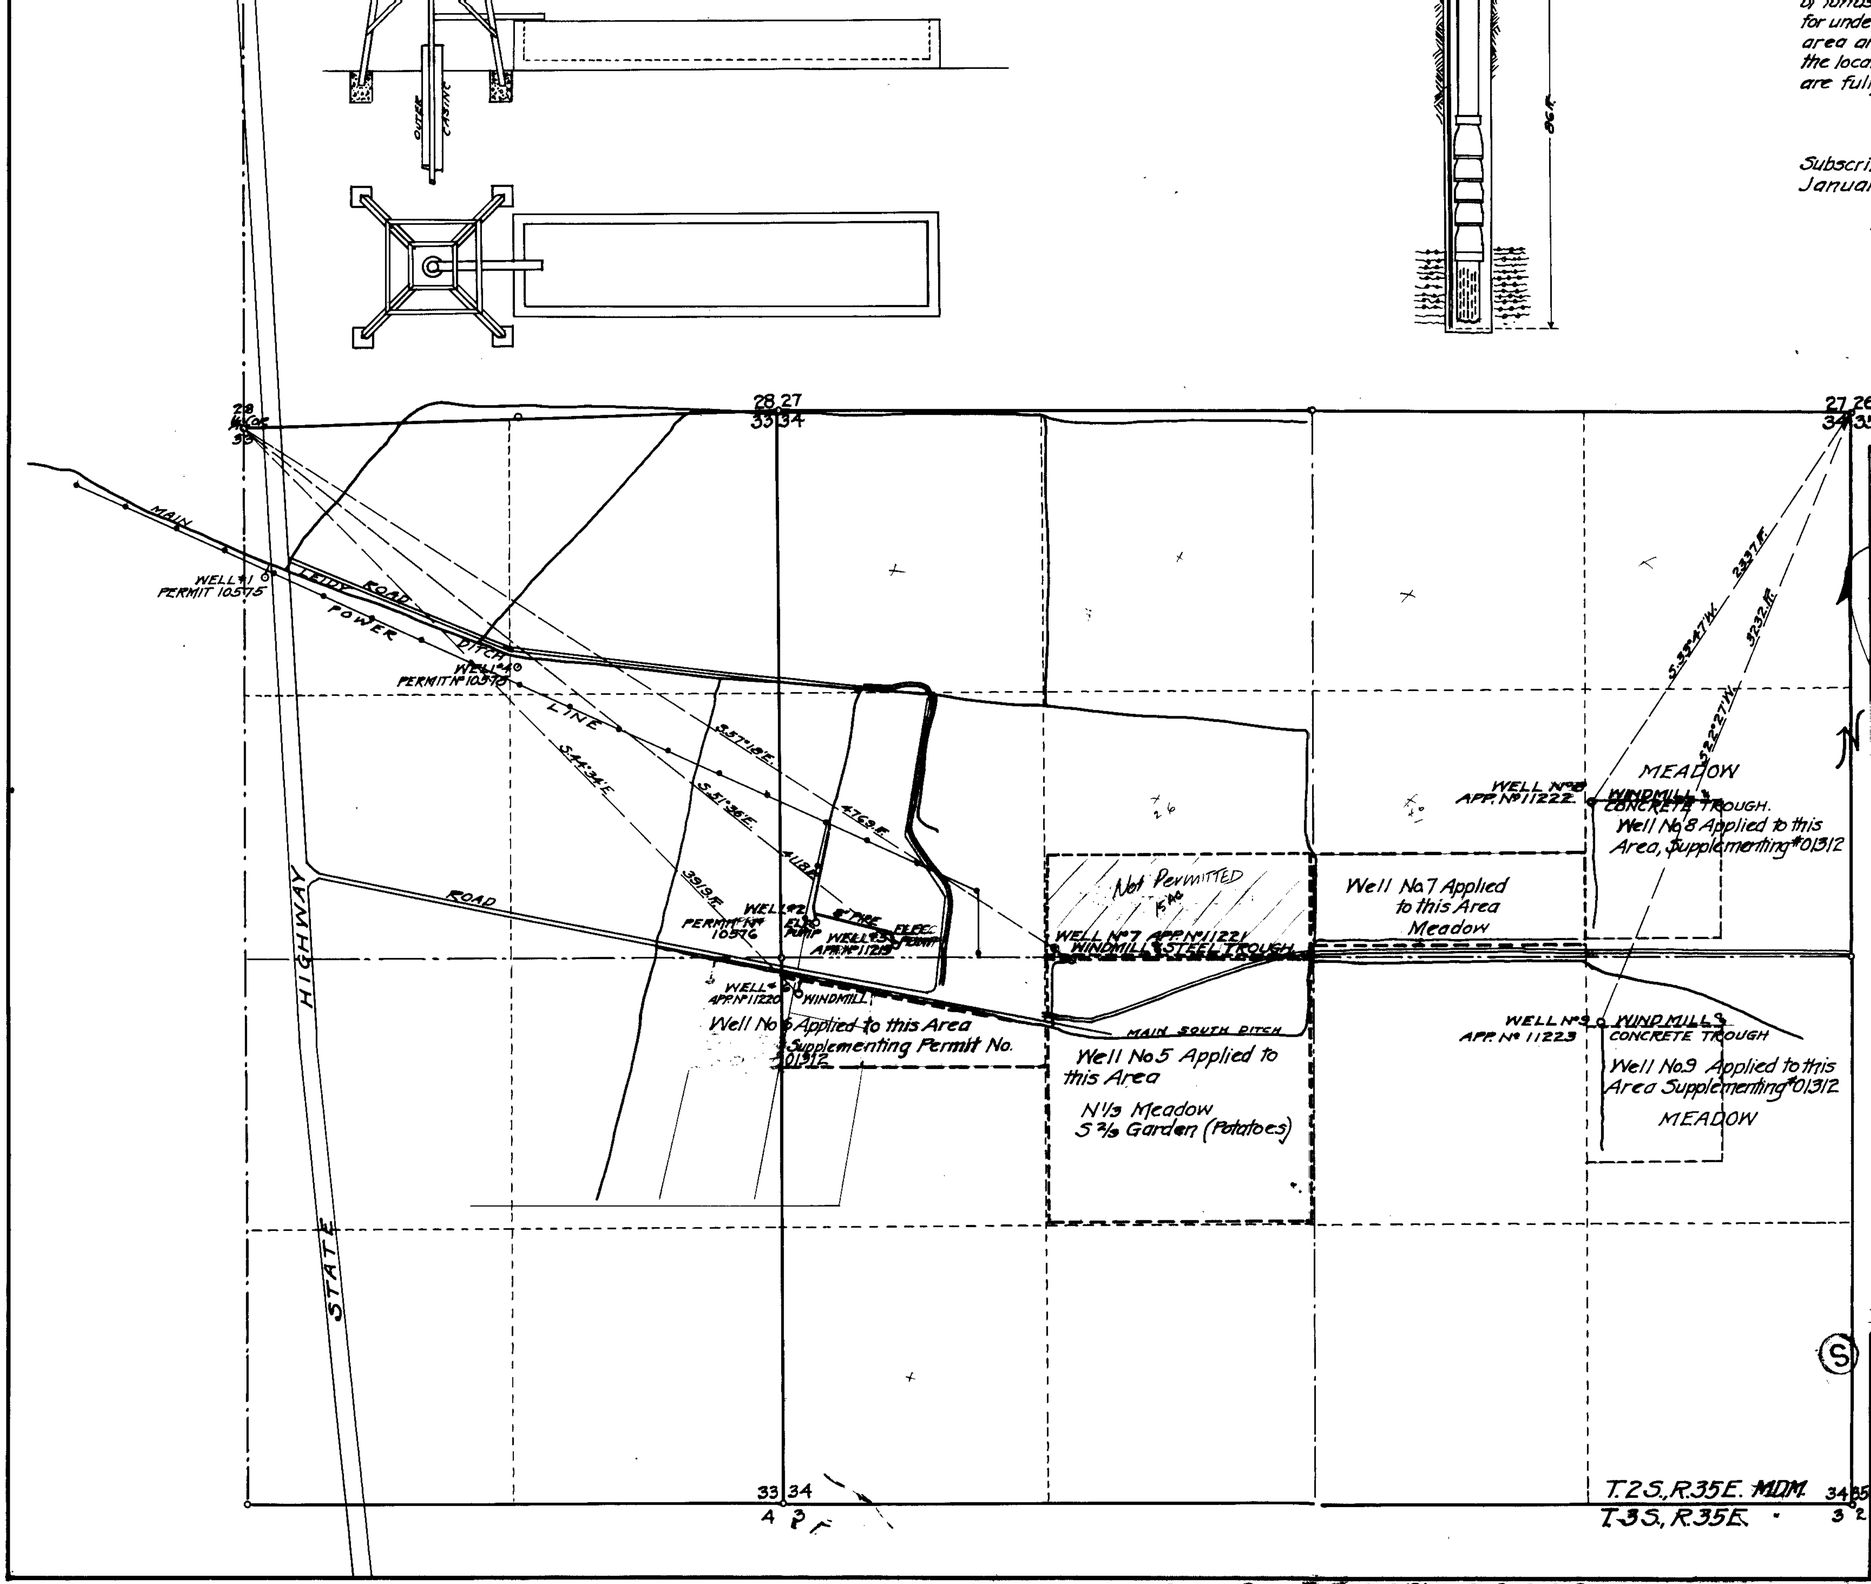

by funds owned by the applicant upon which water applied for under the above applications is used, together with the area and kind of culture in each 40 Acre subdivision, the location and names of all other works and streams, are fully and correctly shown hereon.

State Water Right Surveyor.

Subscribed and sworn to before me this 15th day of January, 1946.

Notary Public in and for Mineral County, Nevada.

My Commission Expires July 7th 1947

TABULATION AREAS.

SEC.	SUB'DIV'N	T.P.	RG.	Cultivated Acres	Description Culture	Date 1st Culture	APPLIED TO WELL	APPLIED TO PERMIT No
34	NE¼SW¼	2S	35E	40	1/3 Meadow 2/3 Garden	1945	5	11219
[redacted]	[redacted]	2S	35E	10	Meadow	"	6	11220
34	SE¼NW¼	"	"	15	Meadow	"	7	11221
34	SE¼NE¼	"	"	10	Meadow	"	8	11222
34	NE¼SE¼	"	"	10	Meadow	"	9	11223

SW NE Per Certificate

FILED Feb. 1, 1946 STATE ENGINEER'S OFFICE

2922 Mar 4, 1946
2923 Mar 4, 1946
2924 Mar 4, 1946
2925 Mar 4, 1946
2926 Mar 4, 1946

SCALE-FEET.

0 200 400 600 800 1000 1500 2000

MAP

TO ACCOMPANY PROOF OF BENEFICIAL USE UNDER APPLICATIONS NUMBERED 11219, 11220, 11221, 11222 AND 11223 BY E.L. CORD, FROM UNDERGROUND SOURCE FOR IRRIGATION OF CIRCLE "L" RANCH, IN FISH LAKE VALLEY, ESMERALDA COUNTY, NEV.

SCALE 1" = 400 FT. SURVEYED [redacted]

BY L. B. [redacted]

70449 70448 70447 70446 70445 11219-11220-11221-11222-11223