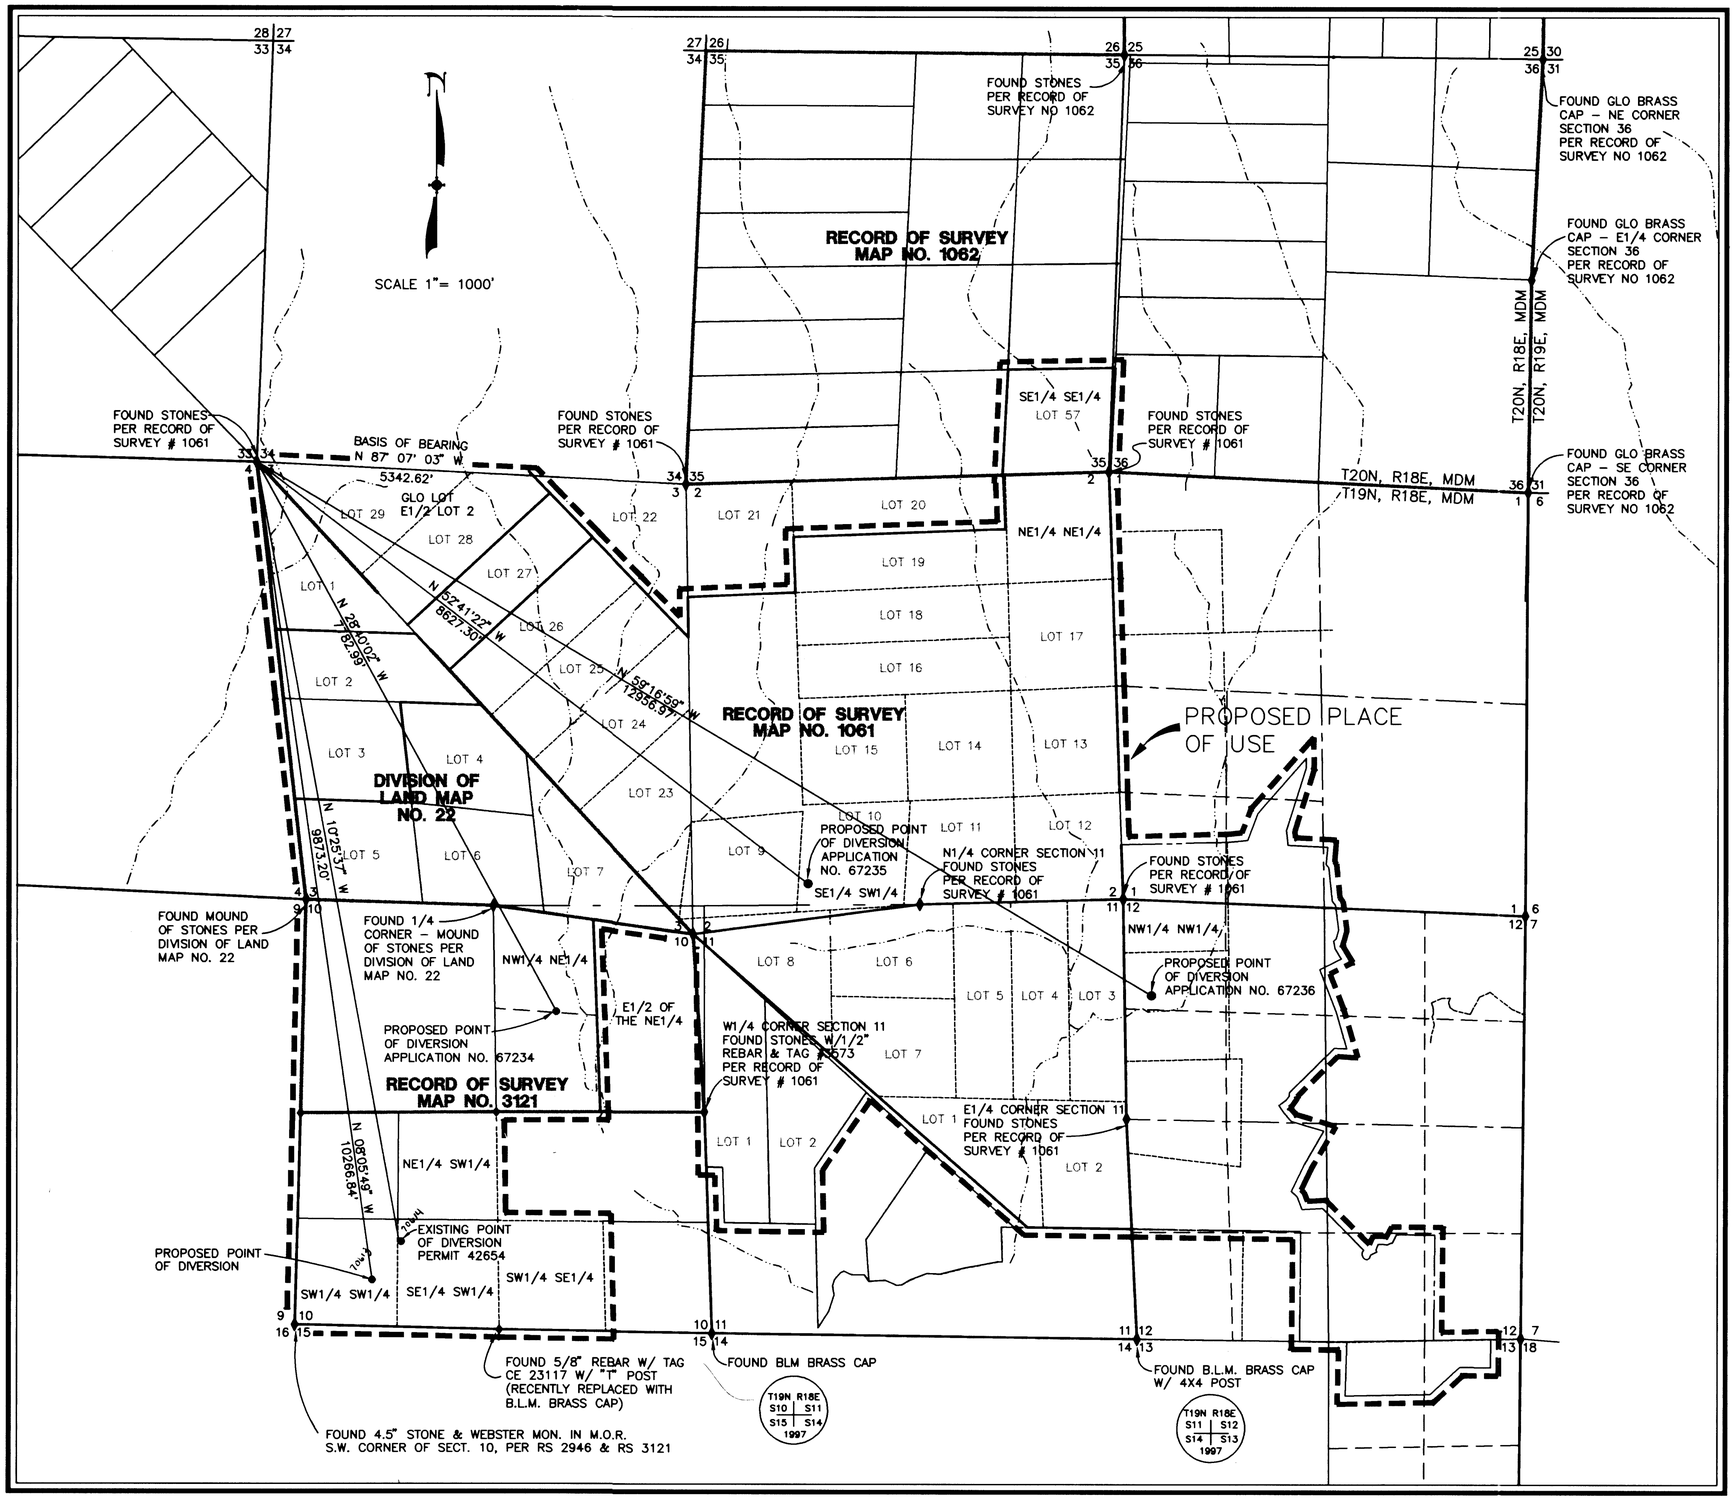

PROPOSED POINT OF DIVERSION
AND
PROPOSED PLACE OF USE

STATE OF NEVADA
SS
COUNTY OF WASHOE

I, MICHAEL D. BUSCHELMAN, BEING FIRST DULY SWORN, DEPOSE AND SAY THAT THIS MAP CONSISTING OF ONE (1) SHEET, HAS BEEN CORRECTLY DRAWN TO THE DESIGNATED SCALE FROM NOTES OF A SURVEY MADE BY ME, OR UNDER MY SUPERVISION AND DIRECTION, ON OR BEFORE SEPTEMBER 26, 2003; THAT IT TRULY AND CORRECTLY REPRESENTS THE PROPOSED POINTS OF DIVERSION AND THE PROPOSED PLACE OF USE FROM AN UNDERGROUND SOURCE FOR MUNICIPAL USE IN WASHOE COUNTY, NEVADA, BY SOMERSETT, LLC, A NEVADA LIMITED LIABILITY COMPANY AND HARRY BENNETTS.

MICHAEL D. BUSCHELMAN STATE WATER RIGHTS SURVEYOR NO. 792

PROFESSIONAL LAND SURVEYOR, STATE OF NEVADA, MICHAEL D. BUSCHELMAN, No. 7463

11-6-03

SUBSCRIBED AND SWORN TO BEFORE ME THIS 6TH DAY OF November, 2003.

Suzan L. Ferguson
NOTARY PUBLIC IN AND FOR WASHOE COUNTY, NEVADA

SUZAN L. FERGUSON
Notary Public State of Nevada
Appointment Recorded in Washoe County
No: 97-0014-2 - Expires January 22, 2005

BASIS OF BEARING

THE NORTH LINE OF SECTION 3 T19N, R18E, MDM TAKEN AS N 87° 07' 03" W, AS SHOWN ON RECORD OF SURVEY MAP NO. 1061, ON FILE AT THE WASHOE COUNTY RECORDERS OFFICE, RENO, NEVADA.

NOTES

REFER TO RECORD OF SURVEY MAP NOS. 1061, 1062, 3121 AND DIVISION OF LAND MAP NO. 22, ON FILE AT THE WASHOE COUNTY RECORDERS OFFICE, RENO, NEVADA.

FOR EXISTING PLACES OF USE, REFER TO SUPPORTING MAPS FILED UNDER PERMIT NOS. 67234 AND 47658, ON FILE AT THE DIVISION OF WATER RESOURCES IN CARSON CITY, NEVADA.

LEGEND

——— DRAINAGE CHANNELS

SCALE 1"= 1000'
0 1000 2000 3000 4000 5000

STATE ENGINEER'S USE 70613 & 70614

RECEIVED NOV 07 2003

N:\DWGS\WATER\atc47658.DWG ~ 11:11 AM • 06-NOV-2003

MICHAEL D. BUSCHELMAN CONSULTING, INC.
P.O. BOX 51371
SPARKS, NEVADA 89435
PH. (775) 355-9628

Copyright SUMMIT ENG 2003

MAP
TO ACCOMPANY APPLICATION TO CHANGE
THE POINT OF DIVERSION, PLACE AND MANNER OF USE
OF PERMIT NO. 47658
AND
TO CHANGE THE POINT OF OF DIVERSION AND PLACE
OF USE OF A PORTION OF APPLICATION NO. 67234
FOR MUNICIPAL USE
BY
SOMERSETT, L.L.C., A NEVADA LIMITED LIABILITY COMPANY
AND
HARRY BENNETTS
FROM AN UNDERGROUND SOURCE

RENO WASHOE COUNTY NEVADA

82201 77706 77705 77704 77318 77251T 77163 76481 76480 76479 76212T 75861 75860 75859 73106 73105T 71032 70675 70614 70613