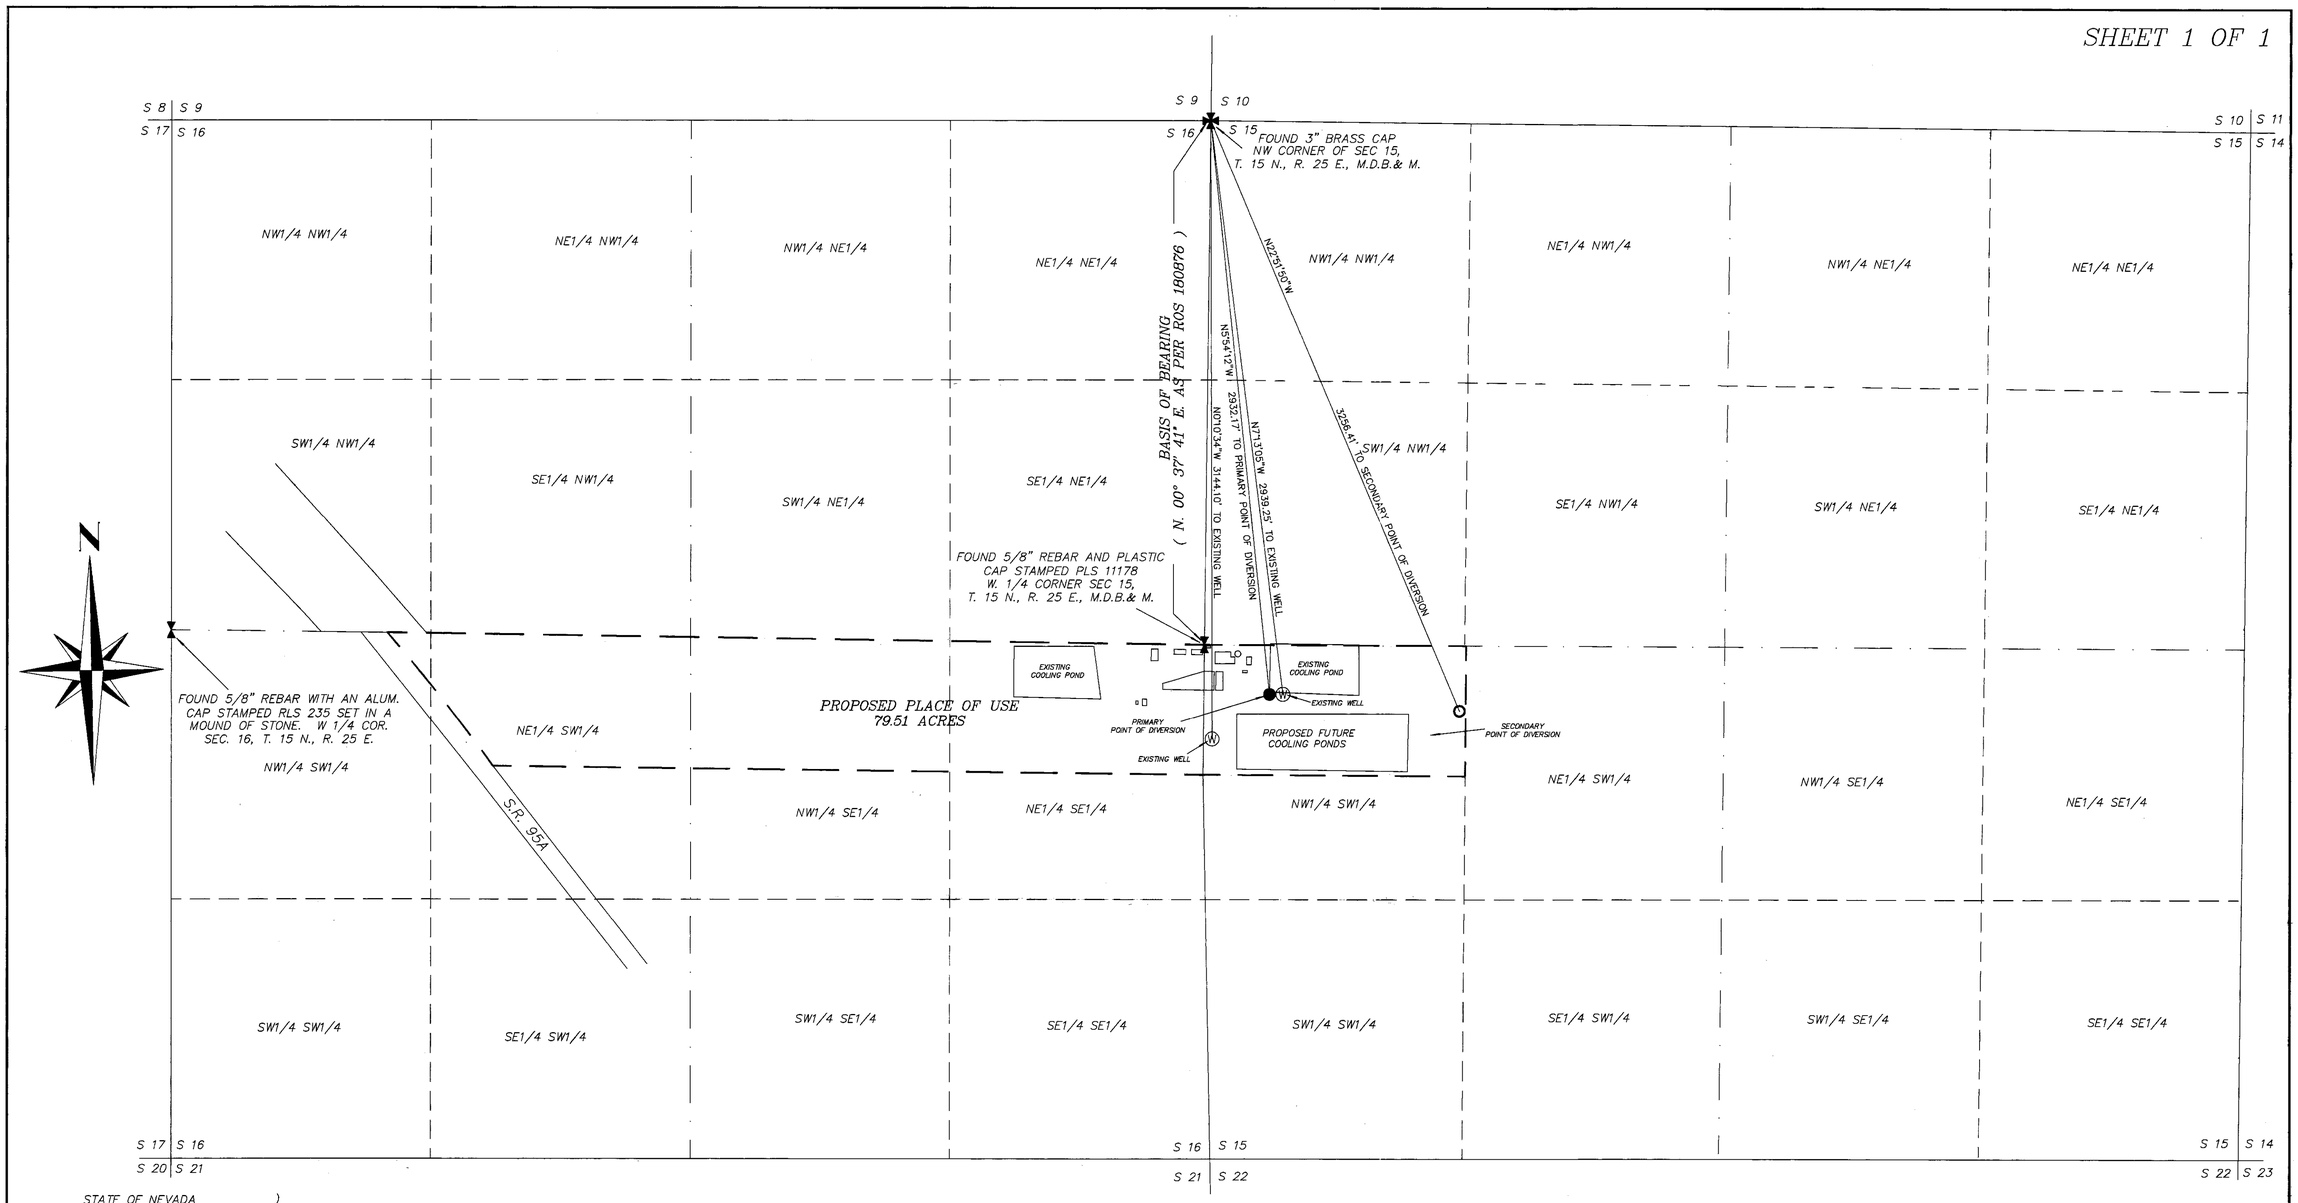

STATE OF NEVADA)
) ss
COUNTY OF LYON)

I, Corey L. Rice being first duly sworn, depose and say that this map, consisting of 1 sheet, numbered 1 of 1, inclusive, has been correctly drawn to the designated scale from field notes of a survey made by me, or under my supervision and direction, located in the N. 1/2 of the NW 1/4 of the SW 1/4 of Section 15, & the N. 1/2 of the N 1/2 of the SE 1/4 of Section 16 and a portion of the N. 1/2 of the N 1/2 of the SW 1/4 of Section 16, T. 15 N., R. 25 E., M.D.B.& M., on December 19, 2003; that it truly and correctly represents the proposed location and works used to divert water from geothermal fluids (underground source) located in the NW 1/4 of the SW 1/4 of Section 15, T. 15 N., R. 25 E., M.D.B.& M. in Lyon County, Nevada, by Homestretch Energy.

-400 0 400 800 1600

GRAPHIC SCALE
1 inch = 400 feet

COREY L. RICE 1-27-04
COREY L. RICE
STATE WATER RIGHT SURVEYOR NO. 1035
PLS 11406, 12653, 13631-05

Subscribed and sworn to before me on this 27th day of January, 2004.

Sherry Timm
Notary Public in and for Lyon County, Nevada.
My Commission Expires: October 25, 2005

SHERRY TIMM
Notary Public - State of Nevada
Appointment Recorded in Lyon County
No: 01-71616-12 - Expires October 25, 2005

LEGEND

- ✠ –FOUND SECTION CORNER AS DESCRIBED
- ⧗ –FOUND 1/4 CORNER AS DESCRIBED
- Ⓦ –EXISTING WELL
- ● –PRIMARY POINT OF DIVERSION
- ○ –SECONDARY POINT OF DIVERSION

STATE ENGINEER'S USE

70677

FILED
FEB 06 2004
STATE ENGINEER'S OFFICE

MAP TO ACCOMPANY
APPLICATION TO APPROPRIATE WATER

BY: HOMESTRETCH ENERGY
FOR: STORAGE "PRIMARY" PORPOSES
FROM: GEOTHERMAL UNDERGROUND SOURCE
IN: LYON COUNTY, NEVADA

WALKER BASIN SURVEYING
A PROFESSIONAL CORPORATION
P.O. BOX 135, SMITH NEVADA 89430
(775)465-9955

70677—S06 70677S05 70677S04 74008 70677