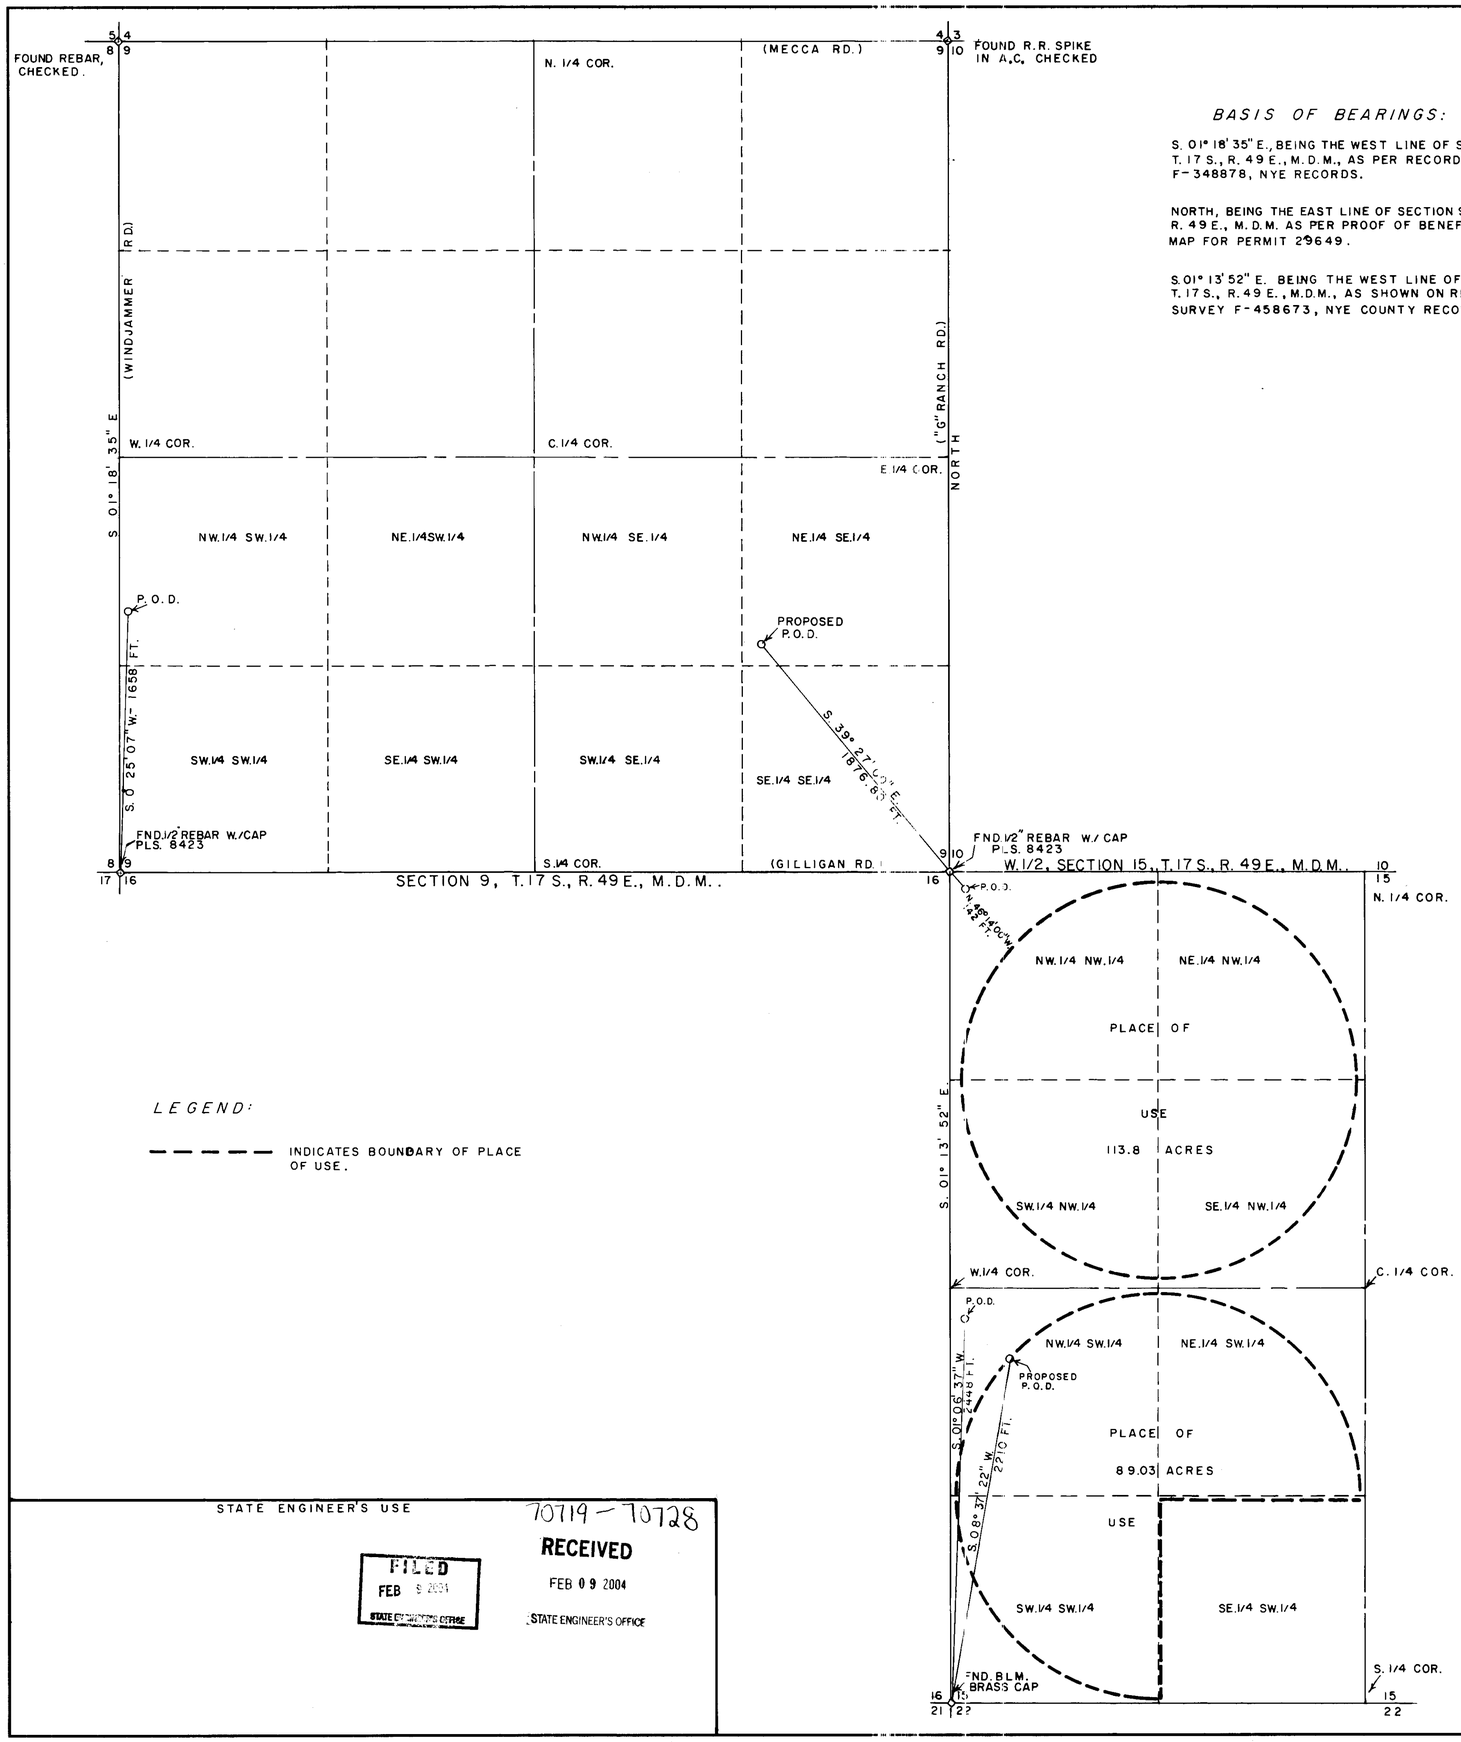

BASIS OF BEARINGS:

S. 01° 18' 35" E., BEING THE WEST LINE OF SECTION 9, T. 17 S., R. 49 E., M.D.M., AS PER RECORD OF SURVEY F-348878, NYE RECORDS.

NORTH, BEING THE EAST LINE OF SECTION 9, T. 17 S., R. 49 E., M.D.M. AS PER PROOF OF BENEFICIAL USE MAP FOR PERMIT 29649.

S. 01° 13' 52" E. BEING THE WEST LINE OF SECTION 15, T. 17 S., R. 49 E., M.D.M., AS SHOWN ON RECORD OF SURVEY F-458673, NYE COUNTY RECORDS.

LEGEND:

- - - - - INDICATES BOUNDARY OF PLACE OF USE.

STATE OF NEVADA
COUNTY OF NYE

I, LISLE LOWE, BEING FIRST DULY SWORN, DEPOSE AND SAY THAT THIS MAP CONSISTING OF ONE SHEET, HAS BEEN CORRECTLY DRAWN TO THE DESIGNATED SCALE FROM FIELD NOTES OF A SURVEY MADE BY ME OR UNDER MY SUPERVISION AND DIRECTION ON **JANUARY 2, 2004**, THAT IT TRULY AND CORRECTLY REPRESENTS THE PROPOSED LOCATION AND EXTENT OF THE WORKS USED TO DIVERT WATER FROM AN UNDERGROUND SOURCE IN **NYE COUNTY, NV, BY ROCKVIEW FARMS, INC., ALSO KNOWN AS ROCKVIEW DAIRIES, INC., OR PONDEROSA DAIRY,** THAT THE PROPOSED POINT OF DIVERSION, THE MANNER OF USE AND THE LOCATION AND NAMES OF ALL OTHER WORKS OR STREAMS WHICH ARE CROSSED BY OR CONNECTED WITH THE SAID WORKS, ARE FULLY AND CORRECTLY DESIGNATED THEREON.

PROFESSIONAL LAND SURVEYOR LISLE LOWE 1/5/04 No. 8423 STATE OF NEVADA

Lisle Lowe
STATE WATER RIGHTS SURVEYOR #856, P.L.S. #8423

SUBSCRIBED AND SWORN TO BEFORE ME THIS 5 DAY OF January, 2004

NOTARY PUBLIC STATE OF NEVADA County of Nye SHELLY KADRMAS No. 94-1423-14 My Appointment Expires March 30, 2004

Shelly Kadrmas
NOTARY PUBLIC IN AND FOR SAID COUNTY AND STATE

MY COMMISSION EXPIRES ON: March 30, 2004

NOTE:

① THIS MAP IS IN SUPPORT OF AN APPLICATION TO CHANGE POINT OF DIVERSION AND PLACE OF USE FOR THE FOLLOWING PERMITS:

70719
70723
70724
70726
70727.

② THIS MAP IS IN SUPPORT OF AN APPLICATION TO CHANGE POINT OF DIVERSION FOR THE FOLLOWING PERMITS:

70720
70721
70722
70725
70728.

300' 200' 100' 0 500' 1000'
SCALE 1"= 500'

STATE ENGINEER'S USE

70719 – 70728

FILED FEB 9 2004 STATE ENGINEER'S OFFICE

RECEIVED FEB 09 2004 STATE ENGINEER'S OFFICE

MAP TO ACCOMPANY AN APPLICATION TO CHANGE THE POINT OF DIVERSION, OR CHANGE IN POINT OF DIVERSION AND PLACE OF USE.

FOR IRRIGATION AND DOMESTIC.

BY ROCKVIEW FARMS, INC., ALSO KNOWN AS ROCKVIEW DAIRIES, INC., OR PONDEROSA DAIRY.

FROM AN UNDERGROUND SOURCE IN NYE COUNTY, NV.

84303
84302
84301
84299
84282
82747
82746

82745 82744 82743 82742 82741 82740 70728 70727 70726 70725 70724 70723 70722 70721 70720 70719