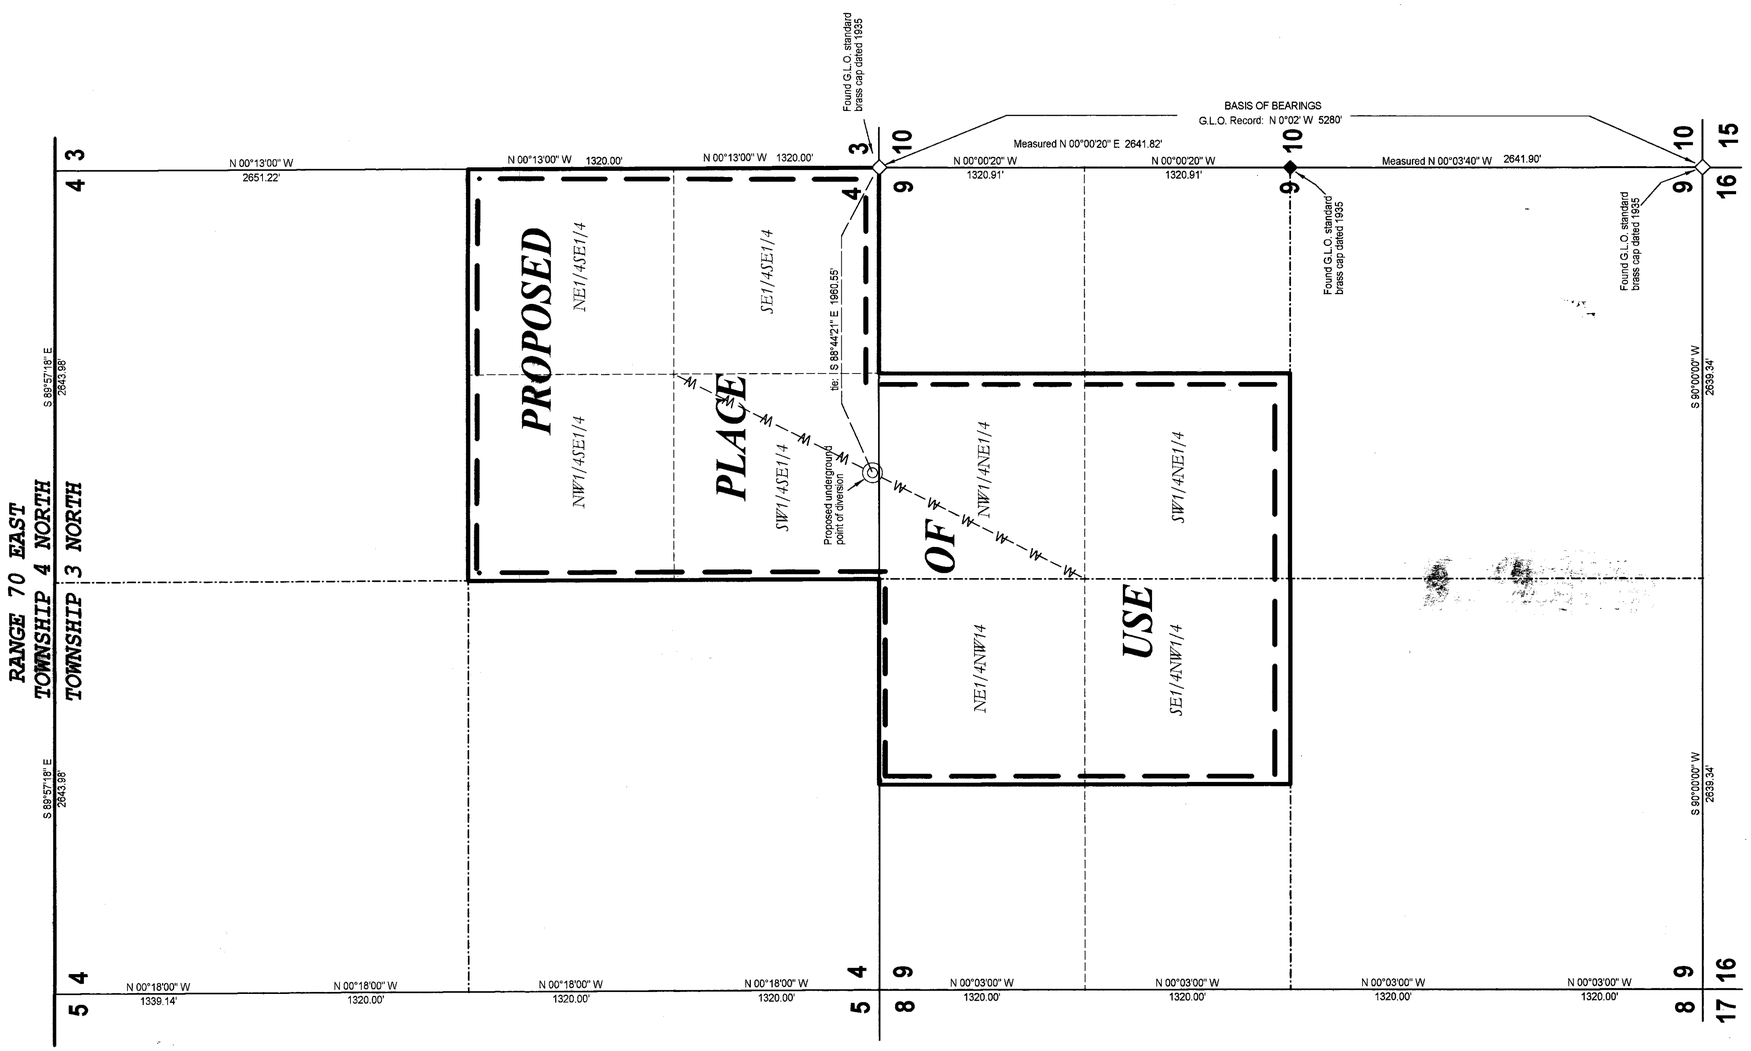

SURVEYOR'S AFFIDAVIT

I, Lenard D. Smith, being first duly sworn, depose and say that this map, consisting of one sheet has been correctly drawn to the designated scale from field notes of a survey made under my supervision and direction on January 15, 2004, that it truly and correctly represents the proposed location and extent of the works used to divert water from underground in Lincoln County, Nevada by Lee Pearson for irrigation purposes. That the proposed point of diversion, the approximate location and size of the diverting channel or other conduit, all other reservoirs or basins, the location and names of all other works which will cross or connect with the proposed works, and the boundary of all lands, showing by 40 - acre subdivisions the areas proposed to be served are fully and correctly designated thereon.

PROFESSIONAL LAND SURVEYOR, STATE OF NEVADA
LENARD D. SMITH
PROP. No. 12751

Jan 21, 2004

Lenard D. Smith, State Water Right Surveyor #1033
P.L.S. 12751 Expires June 30, 2004

Subscribed and sworn to before me

this 21 day of January, 2004

Korla M Ward
Notary Public (signature)

Notary Public in and for Lincoln County, Nevada

My Commission expires 1/15/06

KORLA M. WARD
Notary Public State of Nevada
No. 94-3442-11
My appt. exp. Jan. 15, 2006

BASIS OF BEARINGS

This map is based on the bearing of the east line of Section 9, T. 3 N., R. 70 E., M.D.M. as given by the General Land Office Survey of 1935 survey notes, and measured as shown. All other measurements given are record measurements by the G.L.O.

SCALE: 1 INCH = 500 FEET

LEGEND

- Proposed point of diversion
- Found Section corner
- Found Quarter corner
- Proposed place of use
- Township line
- Proposed property line
- Section line
- Quarter section line
- Sixteenth Section line
- Proposed 10" water pipeline

Lenard Smith
LAND SURVEY
509 main street
P.O. Box 443
Caliente, Nevada 89008
Phone/Fax 775 726 3365

STATE ENGINEER'S USE

70845 (S)

FILED
FEB 17 2004
STATE ENGINEER'S OFFICE

MAP

TO ACCOMPANY APPLICATION TO APPROPRIATE WATER

FOR IRRIGATION

BY LEE PEARSON

FROM UNDERGROUND

IN LINCOLN COUNTY, NEVADA

76923 70845