SE 1/4 SECTION 6, T 20 S, R 53 E, M.D.M., NYE COUNTY, NEVADA

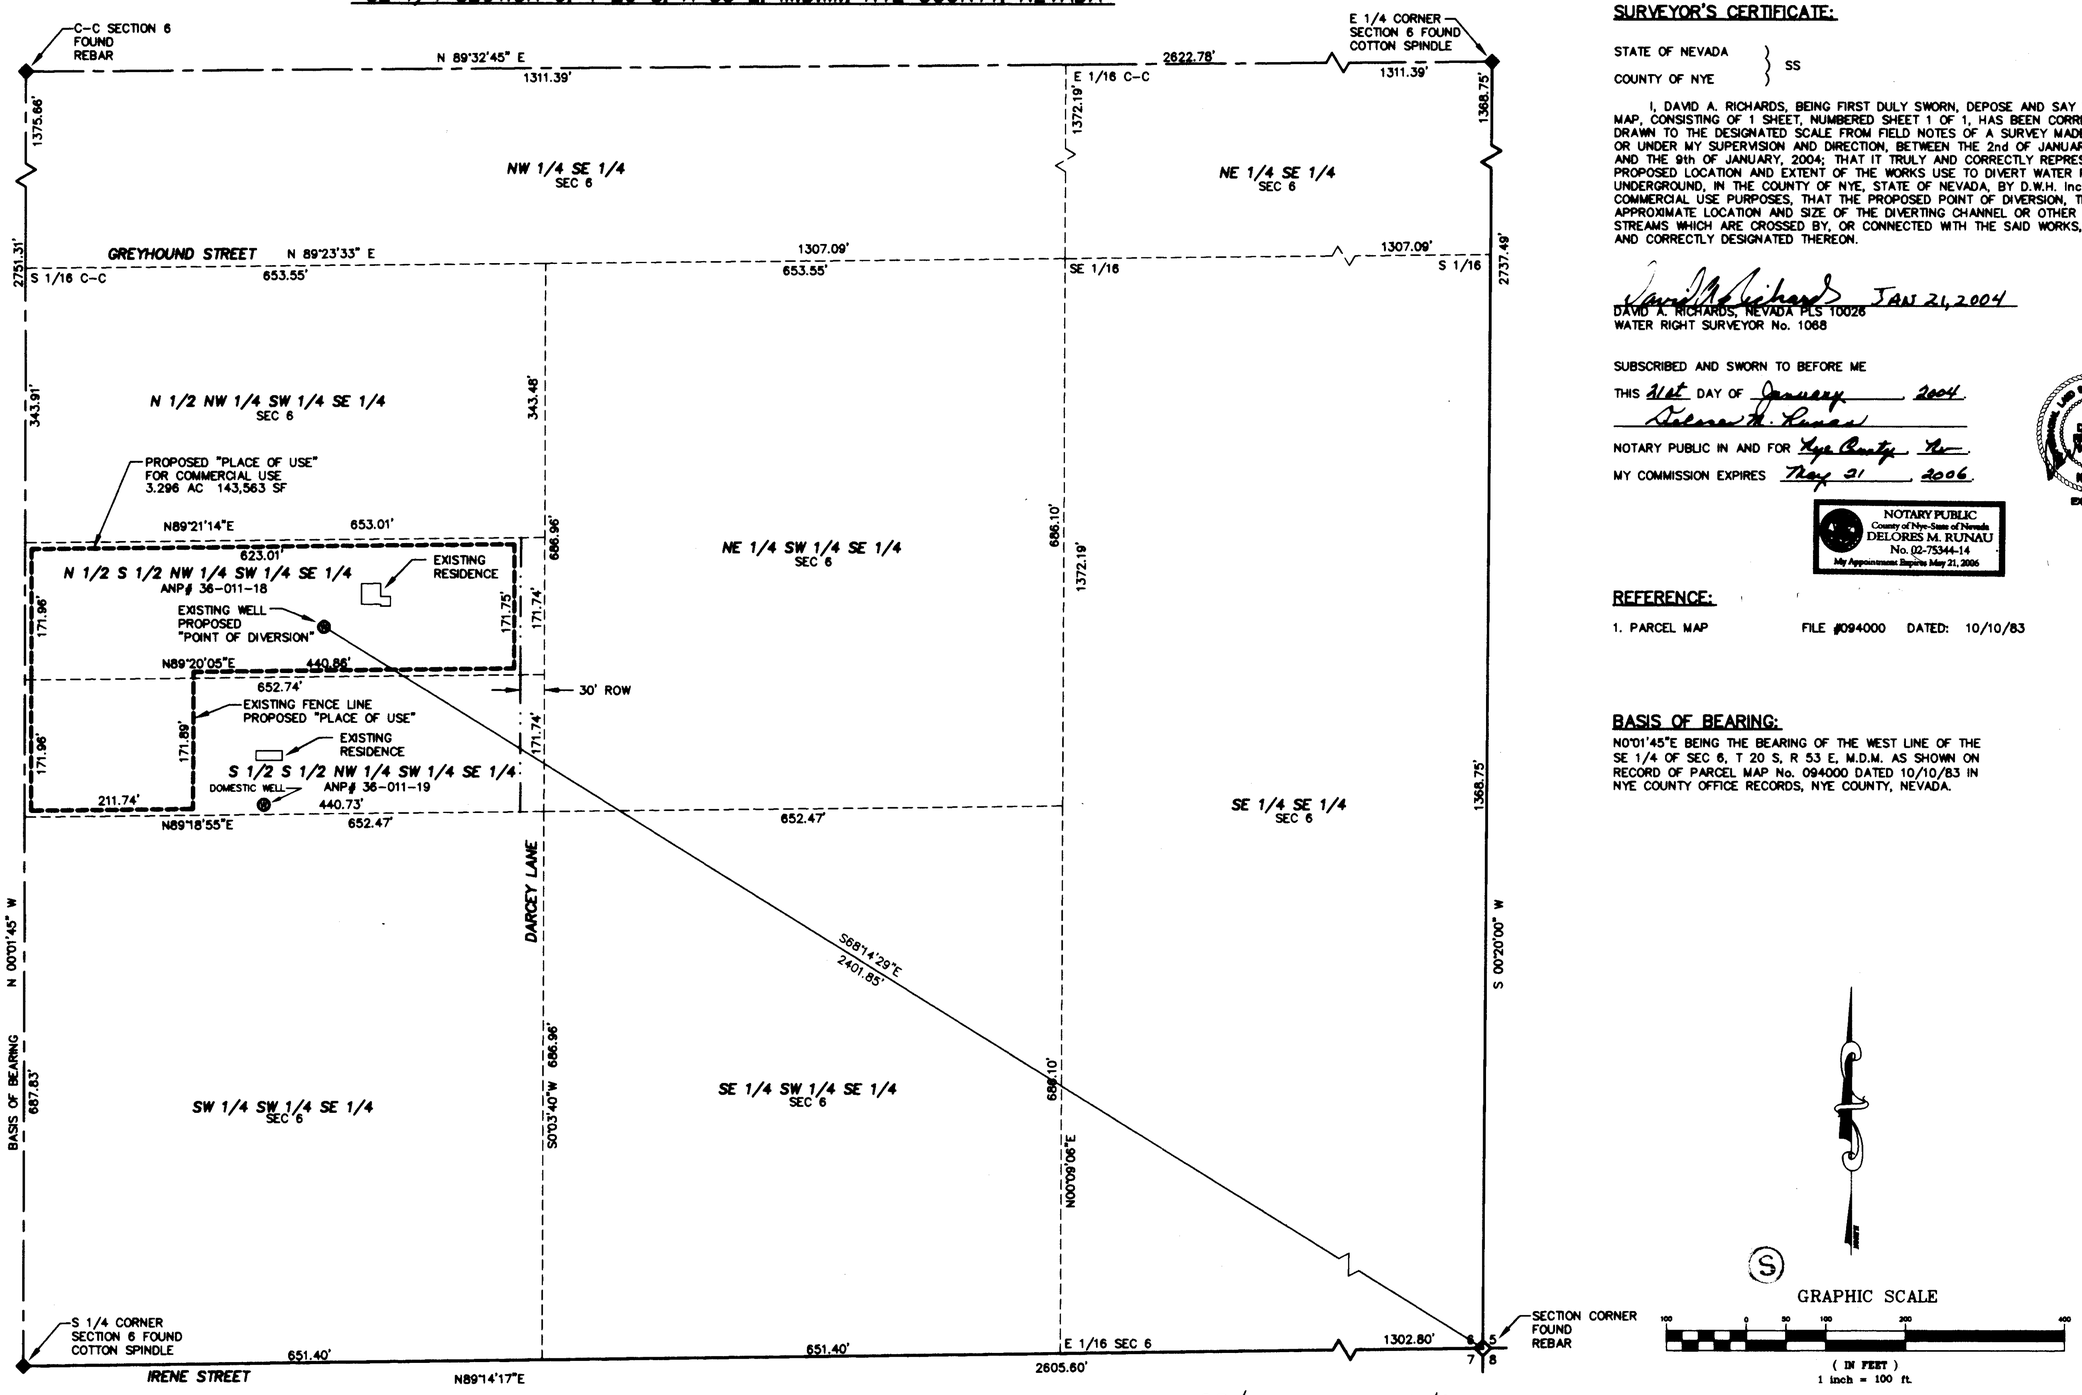

70854 CERTIFICATE NO. 18047 ISSUED 7-7-11

SURVEYOR'S CERTIFICATE:

STATE OF NEVADA }
COUNTY OF NYE } SS

I, DAVID A. RICHARDS, BEING FIRST DULY SWORN, DEPOSE AND SAY THAT THIS MAP, CONSISTING OF 1 SHEET, NUMBERED SHEET 1 OF 1, HAS BEEN CORRECTLY DRAWN TO THE DESIGNATED SCALE FROM FIELD NOTES OF A SURVEY MADE BY ME, OR UNDER MY SUPERVISION AND DIRECTION, BETWEEN THE 2nd OF JANUARY, 2004 AND THE 9th OF JANUARY, 2004; THAT IT TRULY AND CORRECTLY REPRESENTS THE PROPOSED LOCATION AND EXTENT OF THE WORKS USE TO DIVERT WATER FROM UNDERGROUND, IN THE COUNTY OF NYE, STATE OF NEVADA, BY D.W.H. Inc. FOR COMMERCIAL USE PURPOSES, THAT THE PROPOSED POINT OF DIVERSION, THE APPROXIMATE LOCATION AND SIZE OF THE DIVERTING CHANNEL OR OTHER WORKS OR STREAMS WHICH ARE CROSSED BY, OR CONNECTED WITH THE SAID WORKS, ARE FULLY AND CORRECTLY DESIGNATED THEREON.

David A. Richards JAN 21, 2004
DAVID A. RICHARDS, NEVADA PLS 10026
WATER RIGHT SURVEYOR No. 1068

SUBSCRIBED AND SWORN TO BEFORE ME
THIS 21st DAY OF January, 2004
Delores M. Runau
NOTARY PUBLIC IN AND FOR Nye County, Nv.
MY COMMISSION EXPIRES May 21, 2006

NOTARY PUBLIC
County of Nye State of Nevada
DELORES M. RUNAU
No. 02-75344-14
My Appointment Expires May 21, 2006

REFERENCE:

1. PARCEL MAP FILE #094000 DATED: 10/10/83

BASIS OF BEARING:

N0°01'45"E BEING THE BEARING OF THE WEST LINE OF THE SE 1/4 OF SEC 6, T 20 S, R 53 E, M.D.M. AS SHOWN ON RECORD OF PARCEL MAP No. 094000 DATED 10/10/83 IN NYE COUNTY OFFICE RECORDS, NYE COUNTY, NEVADA.

CIVILWISE SERVICES
1191 W. BETTY AVE., PAHRUMP, NEV. 89060 (775) 751-1413

POU MAP IN SUPPORT OF
APPLICATION TO APPROPRIATE WATER
FOR COMMERCIAL USE
IN NYE COUNTY, NEVADA

PREPARED FOR
D.W.H. Inc.

SCALE:	SHEET	JOB NUMBER:
1" = 100'	1 OF 1	1203-20

STATE ENGINEER'S USE: 70854

FILED
JAN 30 2004
STATE ENGINEER'S OFFICE

MAP TO ACCOMPANY APPLICATION TO:
APPROPRIATE WATER
FOR COMMERCIAL USE
BY D.W.H. Inc.
FROM "UNDERGROUND"
IN NYE COUNTY, NEVADA

70854