NE 1/4 SECTION 2 T 21 S, R 53 E, M.D.M., NYE COUNTY, NEVADA

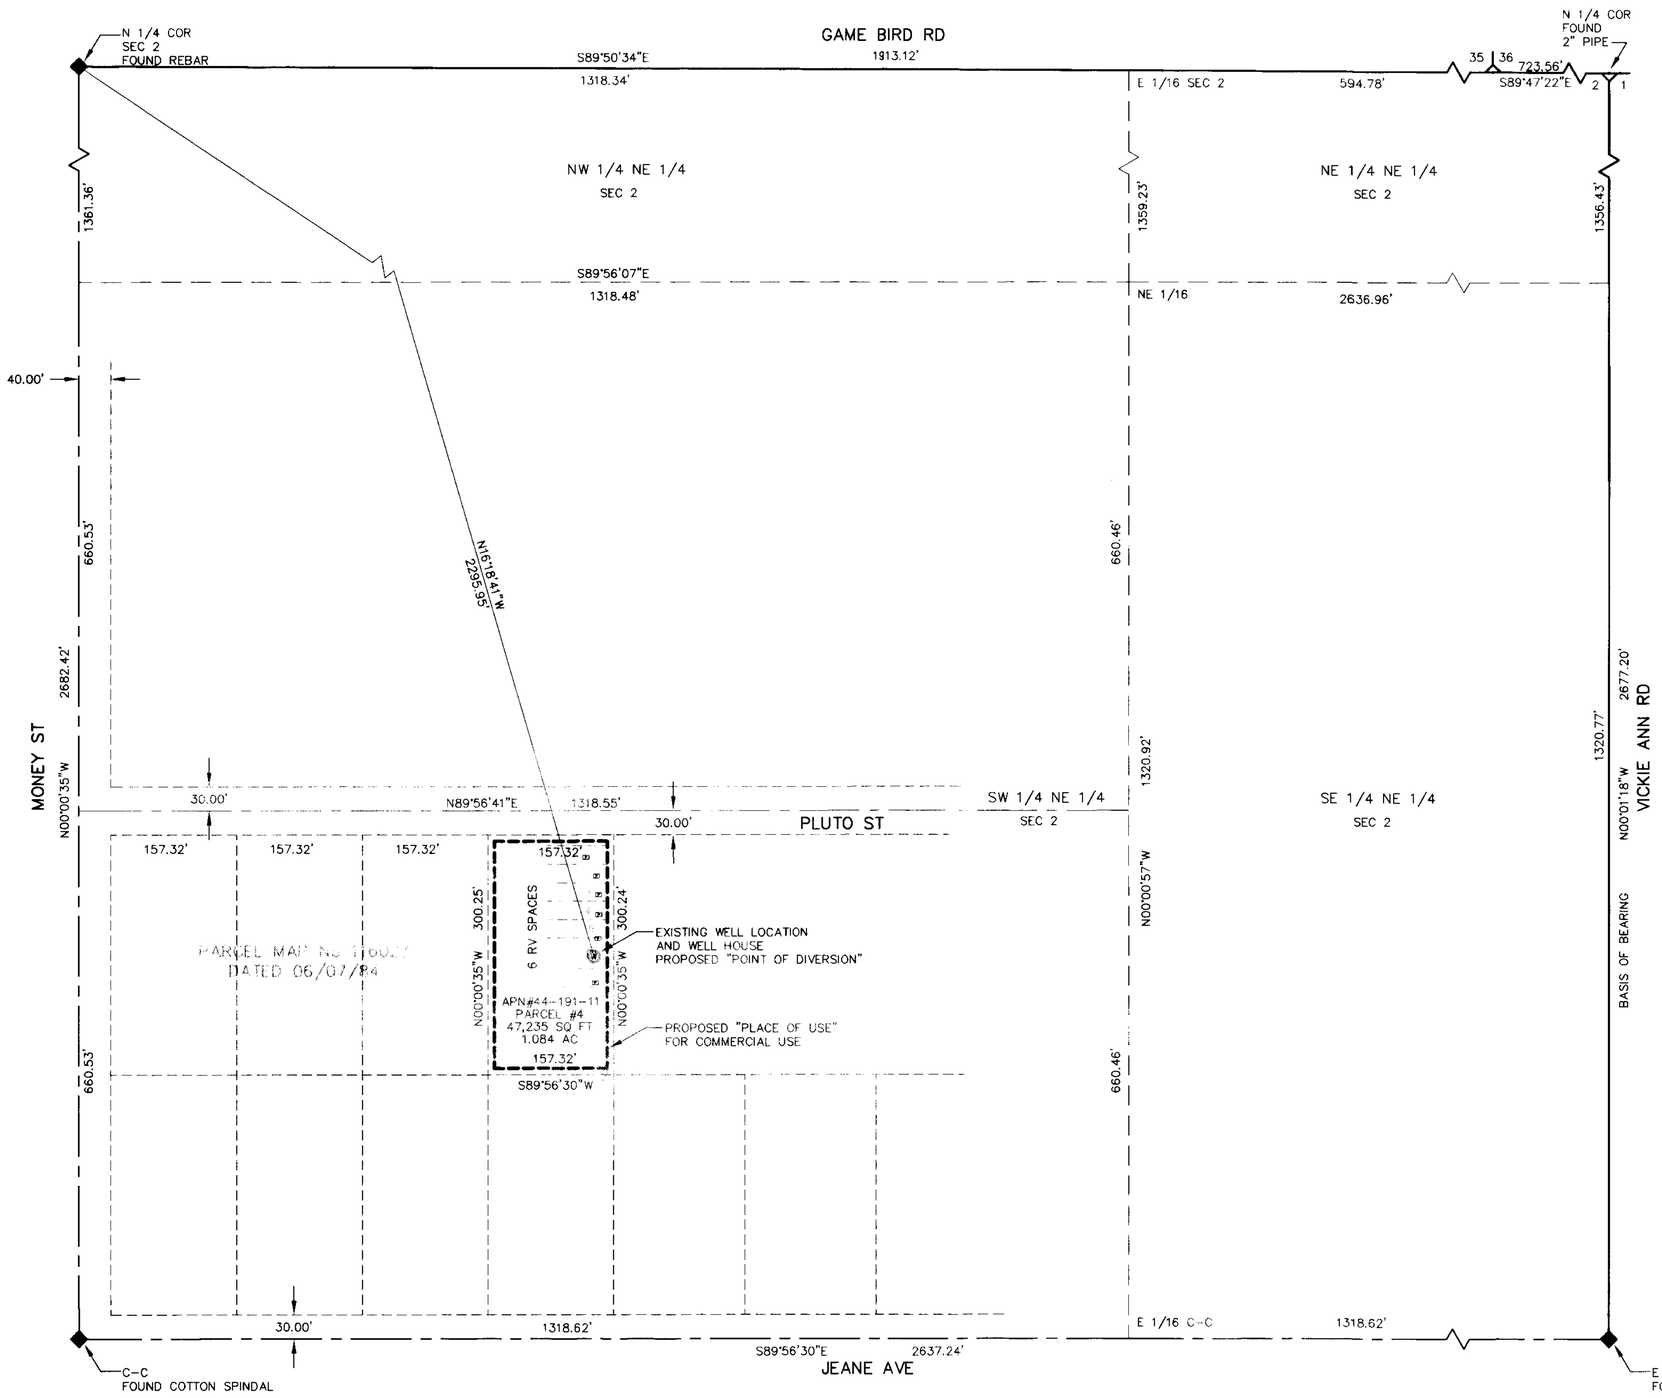

SURVEYOR'S CERTIFICATE:

STATE OF NEVADA }
COUNTY OF NYE } SS

I, DAVID A. RICHARDS, BEING FIRST DULY SWORN, DEPOSE AND SAY THAT THIS MAP, CONSISTING OF 1 SHEET, NUMBERED SHEET 1 OF 1, HAS BEEN CORRECTLY DRAWN TO THE DESIGNATED SCALE FROM FIELD NOTES OF A SURVEY MADE BY ME, OR UNDER MY SUPERVISION AND DIRECTION, BETWEEN THE 30th OF SEPTEMBER, 2003 AND THE 7th OF OCTOBER, 2003; THAT IT TRULY AND CORRECTLY REPRESENTS THE PROPOSED LOCATION AND EXTENT OF THE WORKS USE TO DIVERT WATER FROM UNDERGROUND, IN THE COUNTY OF NYE, STATE OF NEVADA, BY URBAN CHAVEZ FOR COMMERCIAL USE PURPOSES, THAT THE PROPOSED POINT OF DIVERSION, THE APPROXIMATE LOCATION AND SIZE OF THE DIVERTING CHANNEL OR OTHER WORKS OR STREAMS WHICH ARE CROSSED BY, OR CONNECTED WITH THE SAID WORKS, ARE FULLY AND CORRECTLY DESIGNATED THEREON.

David A. Richards Oct. 16, 2003
DAVID A. RICHARDS, NEVADA PLS 10026
WATER RIGHT SURVEYOR No. 1068

SUBSCRIBED AND SWORN TO BEFORE ME
THIS 16th DAY OF October, 2003.
Delores M. Runau
NOTARY PUBLIC IN AND FOR Nye County, Nev.
MY COMMISSION EXPIRES May 21, 2006.

PROFESSIONAL LAND SURVEYOR DAVID A. RICHARDS 10/16/03 No. 10026 STATE OF NEVADA
EXP. 12/31/03

NOTARY PUBLIC
County of Nye-State of Nevada
DELORES M. RUNAU
No. 02-75344-14
My Appointment Expires May 21, 2006

REFERENCE:

1. RECORD OF SURVEY FILE #480567 DATED: 10/25/99
2. PARCEL MAP FILE #116023 DATED: 06/07/84
2. SUBDIVISION MAP FILE #71080 DATED: 09/18/78

BASIS OF BEARING:

N00°01'18"E BEING THE BEARING OF THE EAST LINE OF THE NE 1/4 OF SEC 2, T 21 S, R 53 E, M.D.M. AS SHOWN ON RECORD OF SURVEY FILE No. 480567 DATED 10/25/99 IN NYE COUNTY OFFICE RECORDS, NYE COUNTY, NEVADA.

NORTH

GRAPHIC SCALE
100 0 50 100 200 400
(IN FEET)
1 inch = 100 ft.

CIVILWISE SERVICES
1191 W. BETTY AVE., PAHRUMP, NEV. 89060 (775) 751-1413

POU MAP IN SUPPORT OF
APPLICATION TO APPROPRIATE WATER
FOR COMMERCIAL USE
IN NYE COUNTY, NEVADA

PREPARED FOR
URBAN CHAVEZ

SCALE:	SHEET	JOB NUMBER:
1" = 100'	1 OF 1	703-14

STATE ENGINEER'S USE: 70855

FILED
FEB 24 2004
STATE ENGINEER'S OFFICE

APPLICATION # 70855
MAP TO ACCOMPANY APPLICATION TO:
APPROPRIATE WATER
FOR COMMERCIAL USE
BY URBAN CHAVEZ
FROM "UNDERGROUND"
IN NYE COUNTY, NEVADA

70855