NE 1/4 SECTION 8 T 19 S, R 53 E, M.D.M., NYE COUNTY, NEVADA

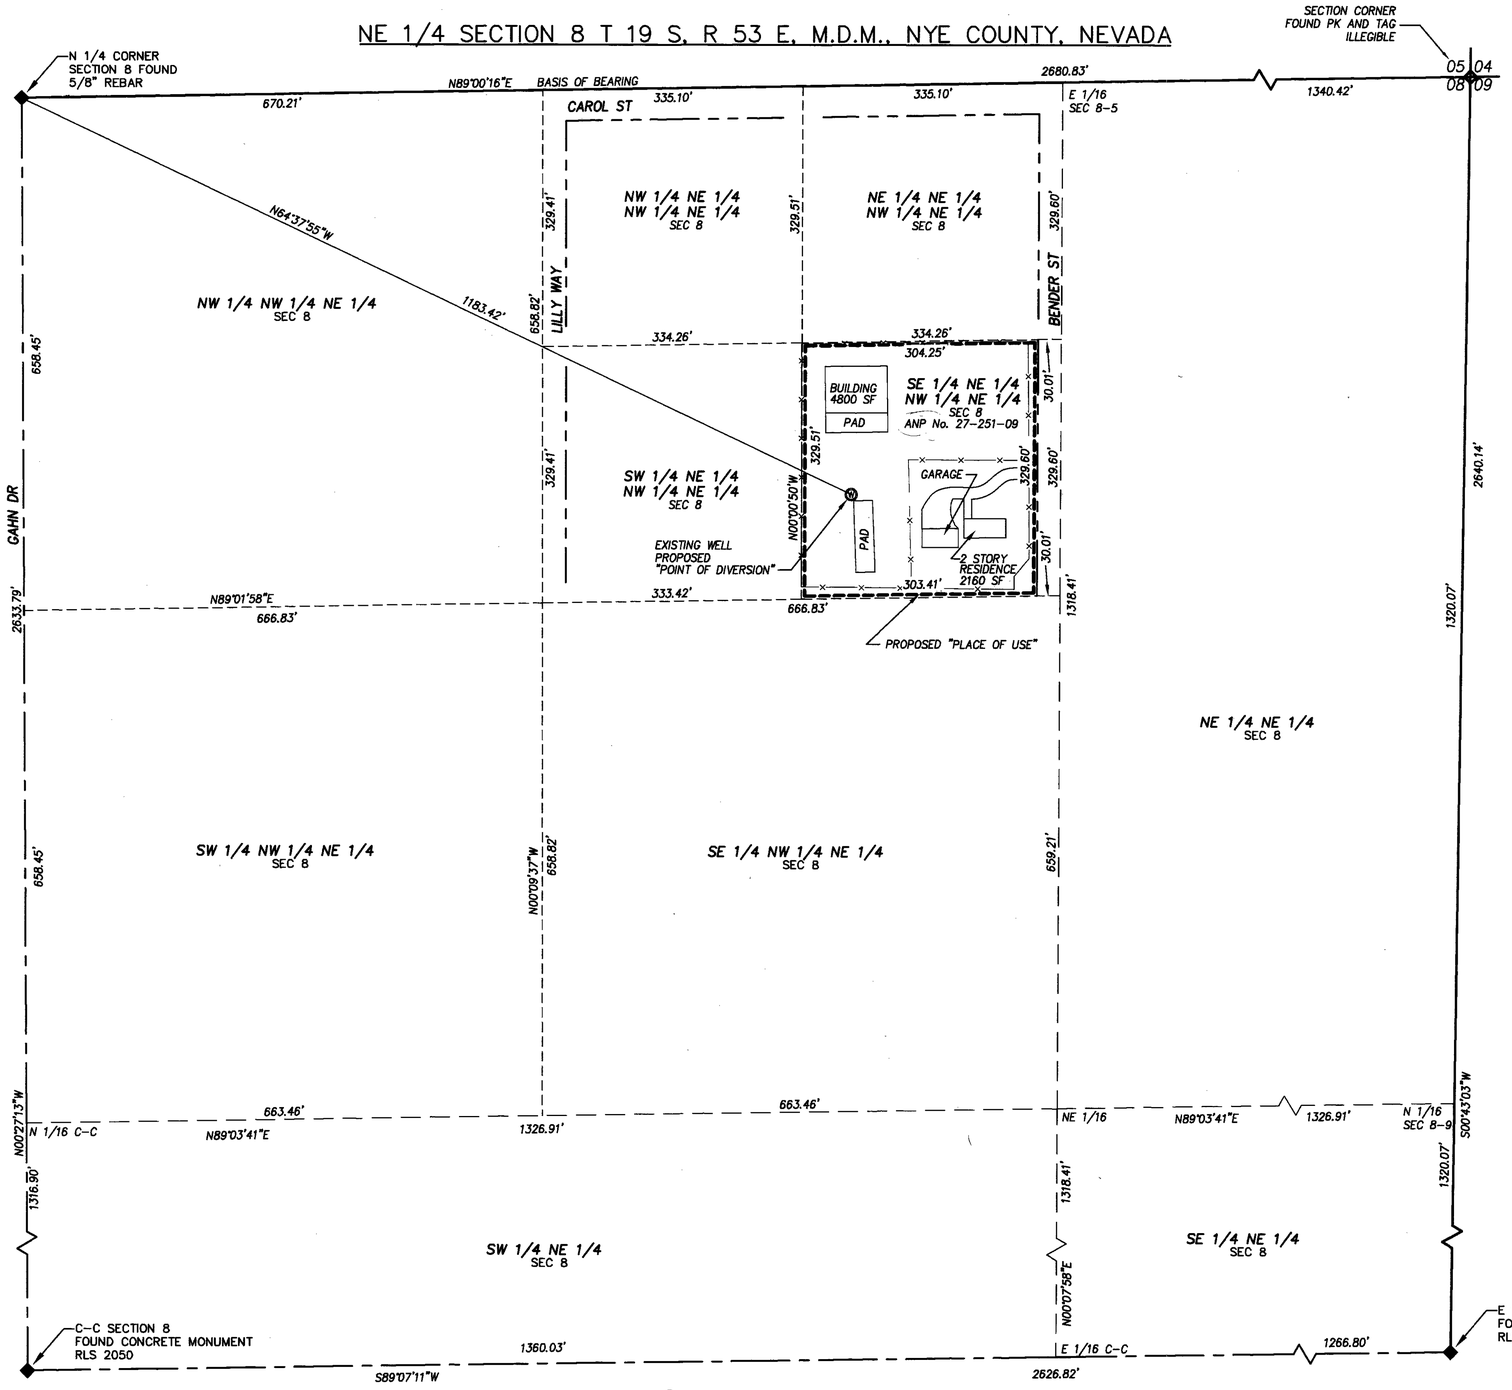

SURVEYOR'S CERTIFICATE:

STATE OF NEVADA }
COUNTY OF NYE } SS

I, DAVID A. RICHARDS, BEING FIRST DULY SWORN, DEPOSE AND SAY THAT THIS MAP, CONSISTING OF 1 SHEET, NUMBERED SHEET 1 OF 1, HAS BEEN CORRECTLY DRAWN TO THE DESIGNATED SCALE FROM FIELD NOTES OF A SURVEY MADE BY ME, OR UNDER MY SUPERVISION AND DIRECTION, BETWEEN THE 1st OF APRIL, 2004 AND THE 9th OF APRIL, 2004; THAT IT TRULY AND CORRECTLY REPRESENTS THE PROPOSED LOCATION AND EXTENT OF THE WORKS USE TO DIVERT WATER FROM UNDERGROUND, IN THE COUNTY OF NYE, STATE OF NEVADA, BY PHILLIP C AND KAREN L HAYES FOR COMMERCIAL USE PURPOSES, THAT THE PROPOSED POINT OF DIVERSION, THE APPROXIMATE LOCATION AND SIZE OF THE DIVERTING CHANNEL OR OTHER WORKS OR STREAMS WHICH ARE CROSSED BY, OR CONNECTED WITH THE SAID WORKS, ARE FULLY AND CORRECTLY DESIGNATED THEREON.

David A. Richards April 21, 2004
DAVID A. RICHARDS, NEVADA PLS 10026
WATER RIGHT SURVEYOR No. 1068

PROFESSIONAL LAND SURVEYOR DAVID A. RICHARDS 4/21/04 No. 10026 STATE OF NEVADA
EXP. 12/31/05

SUBSCRIBED AND SWORN TO BEFORE ME
THIS 21ST DAY OF April, 2004.
David A. Richards
NOTARY PUBLIC IN AND FOR Nye County, Nevada.
MY COMMISSION EXPIRES December 10, 2007.
Kelli Hartwick

KELLI HARTWICK
Notary Public - State of Nevada
Appointment Recorded in Nye County
My Appointment Expires Dec. 10, 2007
05-88743-14

REFERENCE:

1. PARCEL MAP FILE #20552 DATED: 04/14/80

BASIS OF BEARING:

N89°00'16"E, BEING THE BEARING OF THE NORTH LINE OF THE NORTHEAST QUARTER (NE ¼) OF SECTION 8, T19S, R53W, M.D.M. AS SHOWN ON PARCEL MAP FILE No. 20552 DATED 04/14/80 IN NYE COUNTY OFFICE RECORDS, NYE COUNTY, NEVADA.

71134 CERTIFICATE NO. 17820 ISSUED 1-12-11

GRAPHIC SCALE
100 0 50 100 200 400
(IN FEET)
1 inch = 100 ft.

CIVILWISE SERVICES
1191 W. BETTY AVE., PAHRUMP, NEV. 89060 (775) 751-1413

POU MAP IN SUPPORT OF
APPLICATION TO APPROPRIATE WATER
FOR COMMERCIAL USE
IN NYE COUNTY, NEVADA

PREPARED FOR
PHILLIP C AND KAREN L HAYES

SCALE:	SHEET	JOB NUMBER:
1" = 100'	1 OF 1	304-15

STATE ENGINEER'S USE:

71134

ANP should read APN in P.O.U.

FILED
APR 28 2004
STATE ENGINEER'S OFFICE

MAP TO ACCOMPANY APPLICATION TO:
APPROPRIATE WATER
FOR COMMERCIAL USE
BY PHILLIP C AND KAREN L HAYES
FROM AN "UNDERGROUND" SOURCE
IN NYE COUNTY, NEVADA