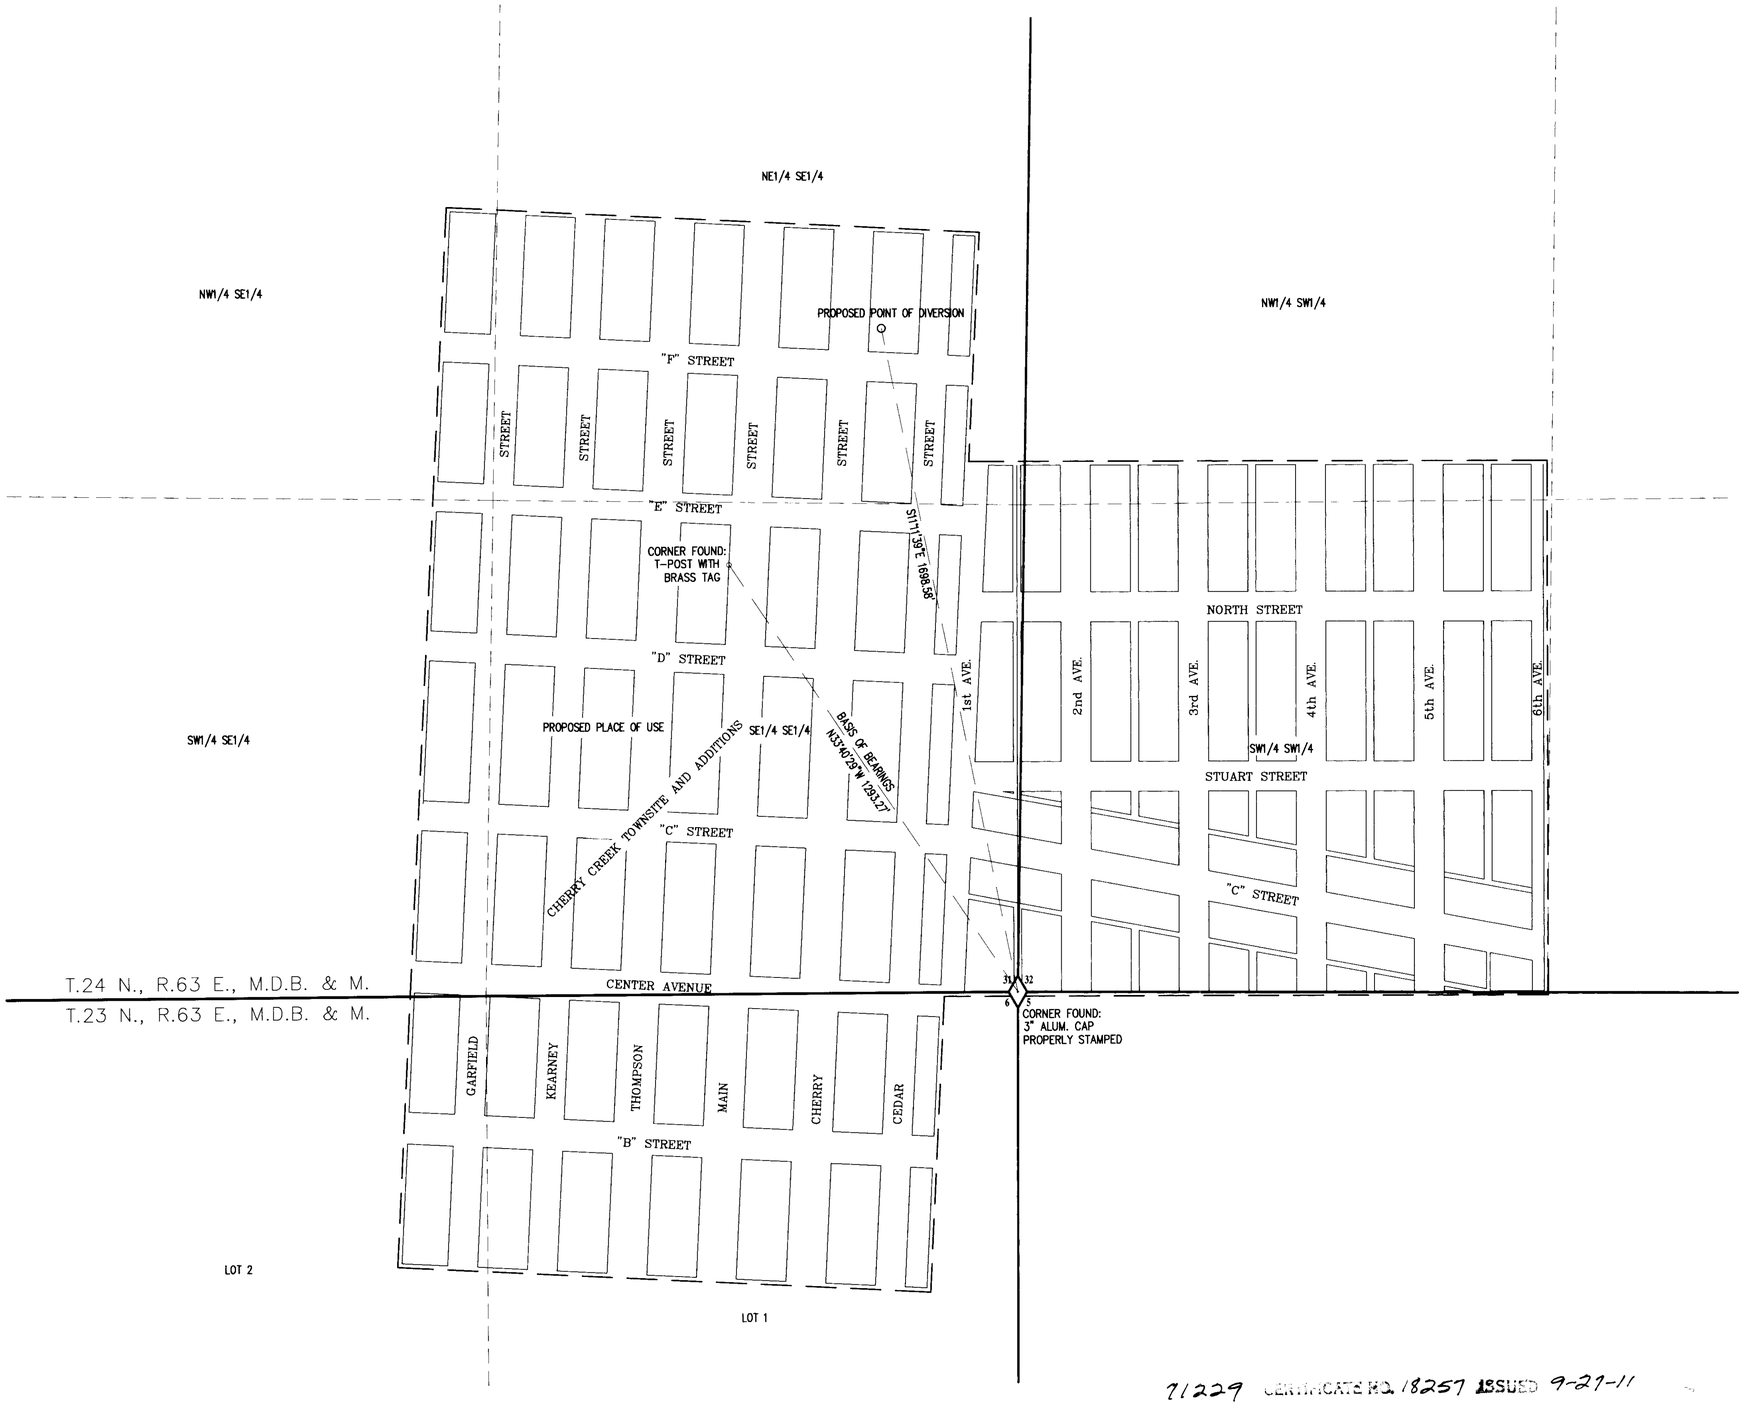


## SURVEYOR'S CERTIFICATE

STATE OF NEVADA
County of White Pine } ss.

I, Dean Neubauer, being first duly sworn, depose and say that this map, consisting of one sheet, has been correctly drawn to the designated scale from field notes of a survey made by me between the 12th day of May, 2004 and the 14th day of May, 2004; that it truly and correctly represents the proposed location and extent of the works used to divert water from underground source, in White Pine County, Nevada by Raymond P. Bick for Quasi-Municipal purposes. That the proposed point of diversion, the approximate location and size of the diverting channel or other conduit, the place and manner if use, and the location and names of all other works or streams which are crossed by, or connected with the said works, are fully and correctly designated thereon.

Dean Neubauer
State Water Right Surveyor No. 917

PROFESSIONAL LAND SURVEYOR
STATE OF NEVADA
DEAN NEUBAUER
Exp. 12-31-05
5/17/04
No. 9392

Subscribed and sworn to before me this 17th day of May, 2004.

Penny Alworth
Notary Public in and for White Pine County, Nevada.

PENNY ALWORTH
Notary Public - State of Nevada
White Pine County - Nevada
CERTIFICATE # 89-2407-17
APP'T. EXP. JAN. 31, 2005

## BASIS OF BEARING

N. 33°40'29" W., BEING THE LINE FROM THE SE CORNER OF SECTION 31, TOWNSHIP 24 NORTH, RANGE 63 EAST, M.D.B. & M. TO THE SE CORNER OF LOT 18, BLOCK 4N AS SHOWN ON A RECORD OF SURVEY MAP RECORDED JANUARY 7, 1991 UNDER FILE NO. 271785, MAP No. 381 IN THE OFFICE OF THE WHITE PINE COUNTY RECORDER

N

71229 CERTIFICATE NO. 18257 ISSUED 9-27-11

GRAPHIC SCALE
-200 0 100 200 400 800
( IN FEET )
1 inch = 200 ft.

SUMMIT JOB #4-10217

SUMMIT ENGINEERING CORPORATION
CONSULTING ENGINEERS AND SURVEYORS
824 East Aultman Street, Ely, Nevada 89301
PHONE (775) 289-4445 FAX (775) 289-4043

STATE ENGINEER'S USE

71229

FILED
MAY 18 2004
STATE ENGINEER'S OFFICE

MAP TO ACCOMPANY
APPLICATION TO APPROPRIATE WATER

FOR *QUASI-MUNICIPAL*
BY RAYMOND P. BICK
FROM *UNDERGROUND*
IN WHITE PINE COUNTY, NEVADA

71229