PROPOSED POINT OF DIVERSION and PLACE OF USE
SECTION 2 & 3, T24N., R.19E., M.D.M.
WASHOE COUNTY, NEVADA

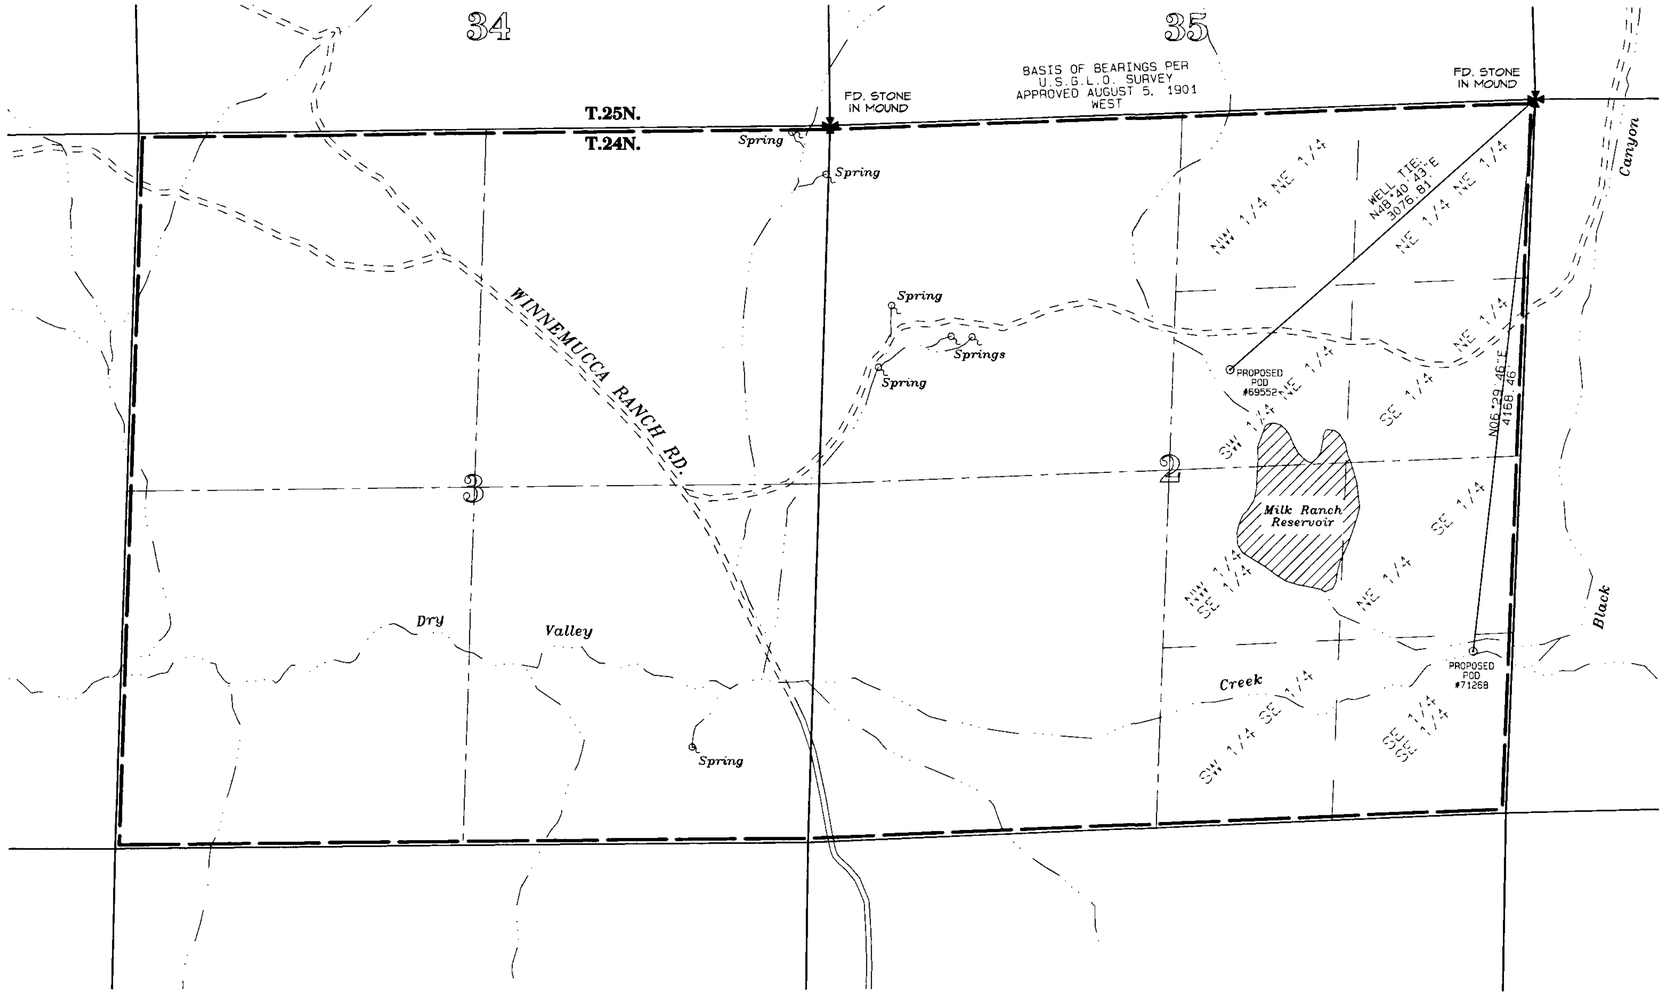

STATE OF NEVADA } SS
COUNTY OF WASHOE }

I, Michael D. Buschelman, being first duly sworn, depose and say that this map, consisting of one sheet, has been correctly drawn to the designated scale from a survey under my supervision and direction on or before August 2, 2004; that this map truly and correctly represents the proposed place of use and proposed point of diversion used to divert water from Dry Valley Creek and tributaries in Washoe County, Nevada, by Randy Venturacci for irrigation and domestic purposes.

Michael D. Buschelman
State Water-Right Surveyor No. 792

PROFESSIONAL LAND SURVEYOR STATE OF NEVADA MICHAEL D. BUSCHELMAN Exp 12-31-04 7463 8-12-04

Subscribed and sworn to before me on this 12TH day of August, 2004.

Notary Public

N
W E
S

GRAPHIC SCALE 1"=600'
0 600 1200 1800

REFERENCES

1. 7.5 minute USGS Quadrangle Map of DOGSKIN MTN., NEVADA - CALIFORNIA.
2. Official Government GLO Plat and related notes, T.25N., R.19E., M.D.M., approved August 5, 1901.

BASIS OF BEARINGS

The southerly line of Section 35, T.25N., R.19E., M.D.M. taken as West, per Official Government GLO Plat of T.25N., R.19E., M.D.M., approved August 5, 1901.

Michael D. Buschelman Consulting, Inc.
Post Office Box 51371
Sparks, Nevada 89435
(775) 355-9628 Office 355-9629 FAX

LEGEND

SECTION LINE	DITCH OR DRAINAGE
QUARTER SECTION LINE	WELL TIE
16TH SECTION LINE	POD ⊙ POINT OF DIVERSION
PROPOSED PLACE OF USE	RESERVOIR OR POND
IMPROVED ROAD	
UNIMPROVED ROAD	
JEEP TRAIL	

STATE ENGINEER'S USE

71268

MAP TO ACCOMPANY
APPLICATION NO. 71268
TO APPROPRIATE WATER
FOR IRRIGATION AND DOMESTIC PURPOSES
BY

RANDY VENTURACCI

FROM

Dry Valley Creek and it's Tributaries
WITHIN WASHOE COUNTY, NEVADA

71268