MAP TO ACCOMPANY APPLICATION TO CHANGE PLACE OF USE AND POINT OF DIVERSION OF A PORTION OF PERMIT NO. 15032 CERT #8712

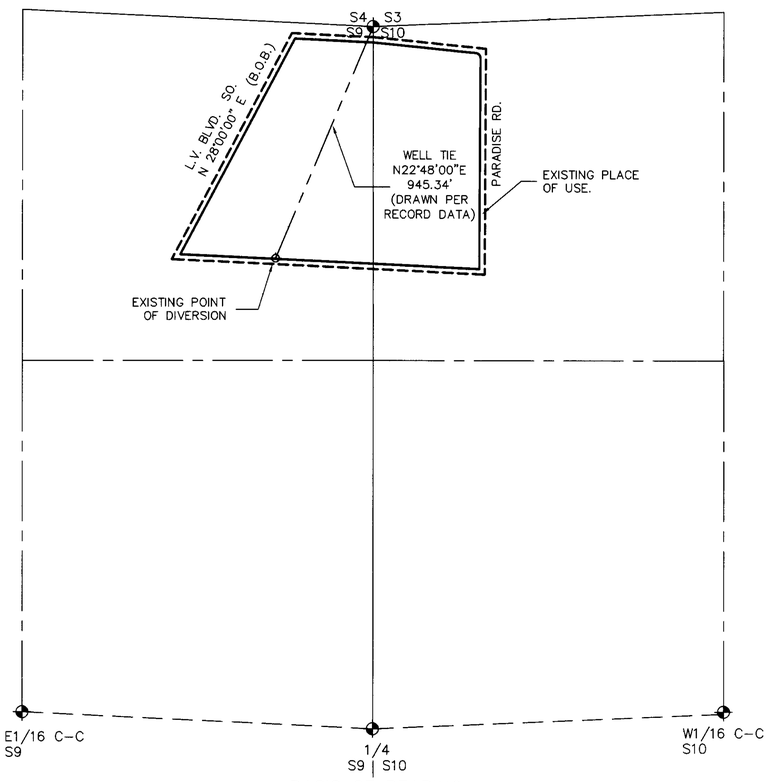

BASIS OF BEARING
N 28°00'00" E OF BEING THE CENTERLINE
OF LAS VEGAS BLVD. SOUTH PER
EXISTING BASE RIGHT MAP FOR 15032

EXISTING PLACE OF USE
PORTION OF THE NE4NE4, SECTION 9
AND A PORTION OF THE NW4NW4 SECTION 10
T21S,R61E, M.D.M.

1"=300'

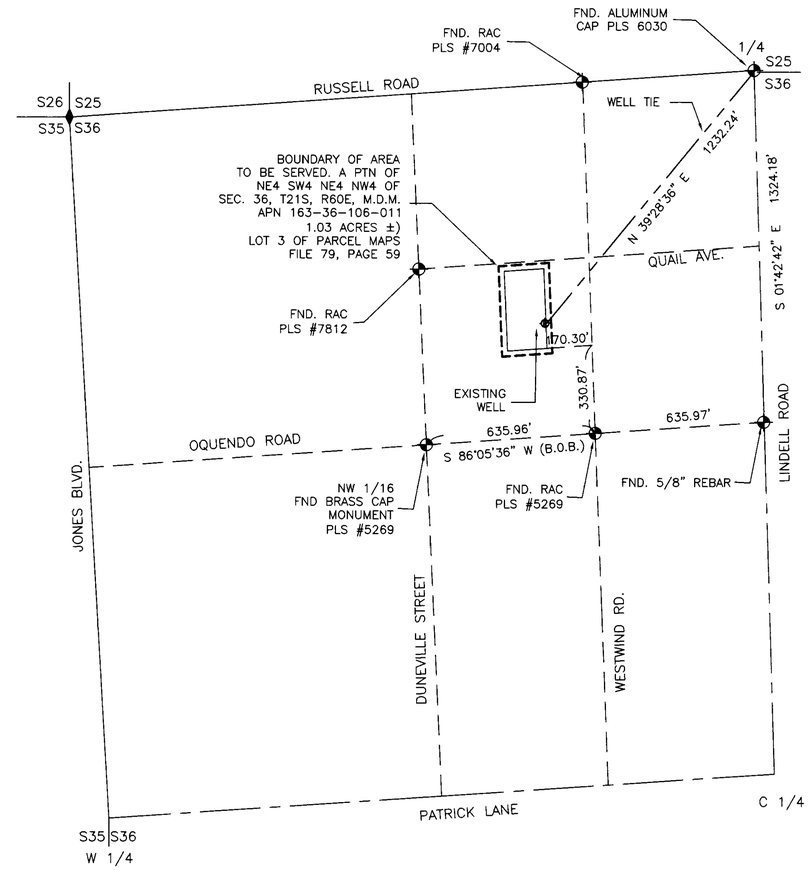

LEGEND

B.O.B. BASIS OF BEARINGS

MONUMENTS FOUND AS SHOWN

PROPOSED PLACE OF USE.
PTN: NE1/4 NW1/4
SEC. 36, T21S, R60E, M.D.M.

ACKNOWLEDGEMENT

STATE OF NEVADA
COUNTY OF CLARK

THIS INSTRUMENT WAS ACKNOWLEDGED BEFORE ME ON 5/28/04
BY ROBERT FULSTONE

I, ROBERT FULSTONE, BEING FIRST DULY SWORN DEPOSE AND SAY THAT THIS MAP CONSISTING OF ONE SHEET HAS BEEN CORRECTLY DRAWN TO THE DESIGNATED SCALE FROM THE FIELD NOTES OF THE SURVEY MADE UNDER MY SUPERVISION AND DIRECTION ON 04/26/04 AND THAT IS TRUELY AND CORRECTLY REPRESENTS THE PROPOSED LOCATION AND EXTENT OF THE WORKS USED TO DIVERT WATER FROM AN UNDERGROUND SOURCE IN THE LAS VEGAS VALLEY BASIN BY JEFF SELLINGER

FOR QUASI-MUNICIPAL USE, THAT THE PROPOSED POINT OF DIVERSION, THE APPROXIMATE LOCATION AND SIZE OF THE DIVERTING CHANNEL OR OTHER CONDUIT, THE PLACE AND MANNER OF USE AND THE LOCATION AND USE OF ALL OTHER STREAMS, WHICH ARE CROSSED OR CONNECTED WITH THE SAID WORKS ARE FULLY AND CORRECTLY DESIGNATED THEREON.

ROBERT FULSTONE
STATE WATER RIGHTS SURVEYOR
NEVADA CERTIFICATE NO. 639

LAND SURVEYOR - STATE OF NEVADA
ROBERT FULSTONE
No. 5269
5/28/04
Expires 6/30/05

NOTARY PUBLIC
STATE OF NEVADA
County of Clark
RYAN P. SKAGGS
No. 04-87410-1
My Appointment Expires Feb. 19, 2008

RYAN P. SKAGGS
NOTARY PUBLIC IN AND FOR SAID COUNTY AND STATE
MY COMMISION EXPIRES ON FEBRUARY 19, 2008

BASIS OF BEARINGS
S 86°05'36" W BEING THE SOUTH LINE OF THE NORTHEAST QUARTER (NE 1/4) OF THE NORTHWEST QUARTER (NW 1/4) OF SECTION 36, TOWNSHIP 21 SOUTH, RANGE 60 EAST, M.D.M. PER FILE 79, PAGE 59 OF PARCEL MAPS.

GRAPHIC SCALE
300 0 150 300 600 1200
(IN FEET)
1 INCH = 300 FT.

STATE ENGINEER'S USE

MAP TO ACCOMPANY APPLICATION FOR CHANGE OF PLACE OF USE AND POINT OF DIVERSION OF A PORTION OF PERMIT NO. #15032 CERTIFICATE NO. #8712

FOR:
JEFF SELLINGER

PURPOSE: QUASI-MUNICIPAL
FROM: AN UNDERGROUND SOURCE
IN CLARK COUNTY, NEVADA

DRAWN BY:	MONARCH DESIGN
DATE:	05/23/2004
DWG #:	MM4-08
FILE NAME:	3698WRT.DWG
SCALE:	1" = 300'

FULSTONE ENTERPRISES
940 S. MARTIN LUTHER KING BOULEVARD
LAS VEGAS, NV 89109
PHONE (702) 382-8141 FAX (702) 382-3103
EMAIL: fei@wizard.com

81164 71292