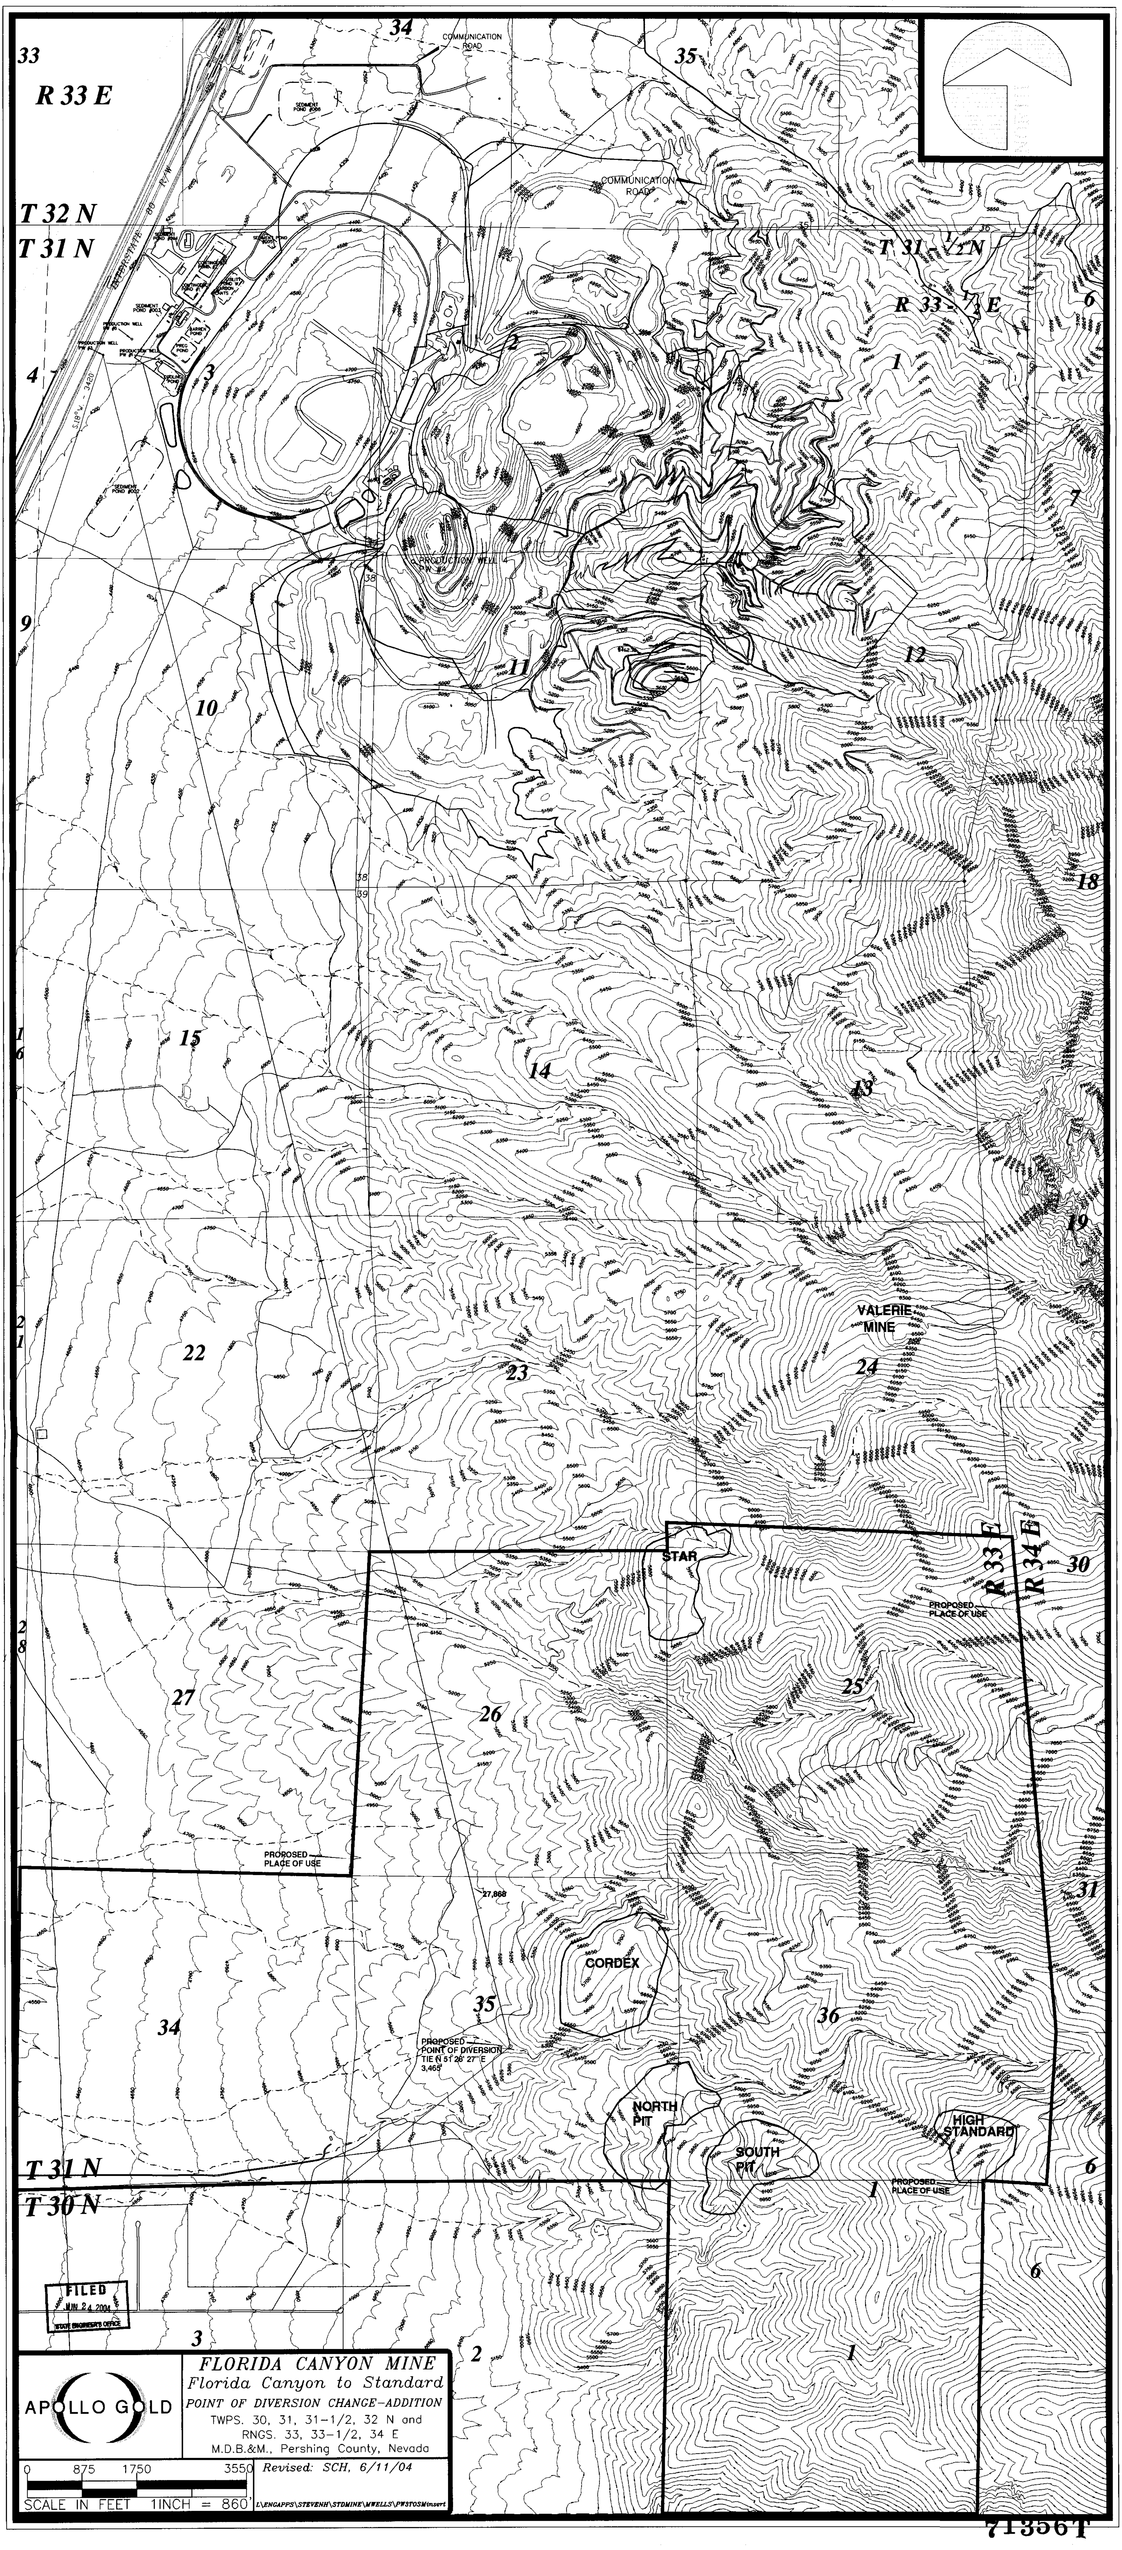

R 33 E
T 32 N
T 31 N
T 31 - 1/2 N
R 33 - 1/2 E
COMMUNICATION ROAD
PRODUCTION WELL
VALERIE MINE
STAR
R 33 E
R 34 E
PROPOSED PLACE OF USE
CORDEX
PROPOSED POINT OF DIVERSION
NORTH PIT
SOUTH PIT
HIGH STANDARD
T 31 N
T 30 N
FILED
JUN 24 2004
STATE ENGINEER'S OFFICE
APOLLO GOLD
FLORIDA CANYON MINE
Florida Canyon to Standard
POINT OF DIVERSION CHANGE-ADDITION
TWPS. 30, 31, 31-1/2, 32 N and
RNGS. 33, 33-1/2, 34 E
M.D.B.&M., Pershing County, Nevada
0 875 1750 3550
SCALE IN FEET 1INCH = 860'
Revised: SCH, 6/11/04

71356T