NORTHWEST QUARTER (NW 1/4) SECTION 12, T.21S.,R 53 E., M.D.M., NYE COUNTY, NEVADA

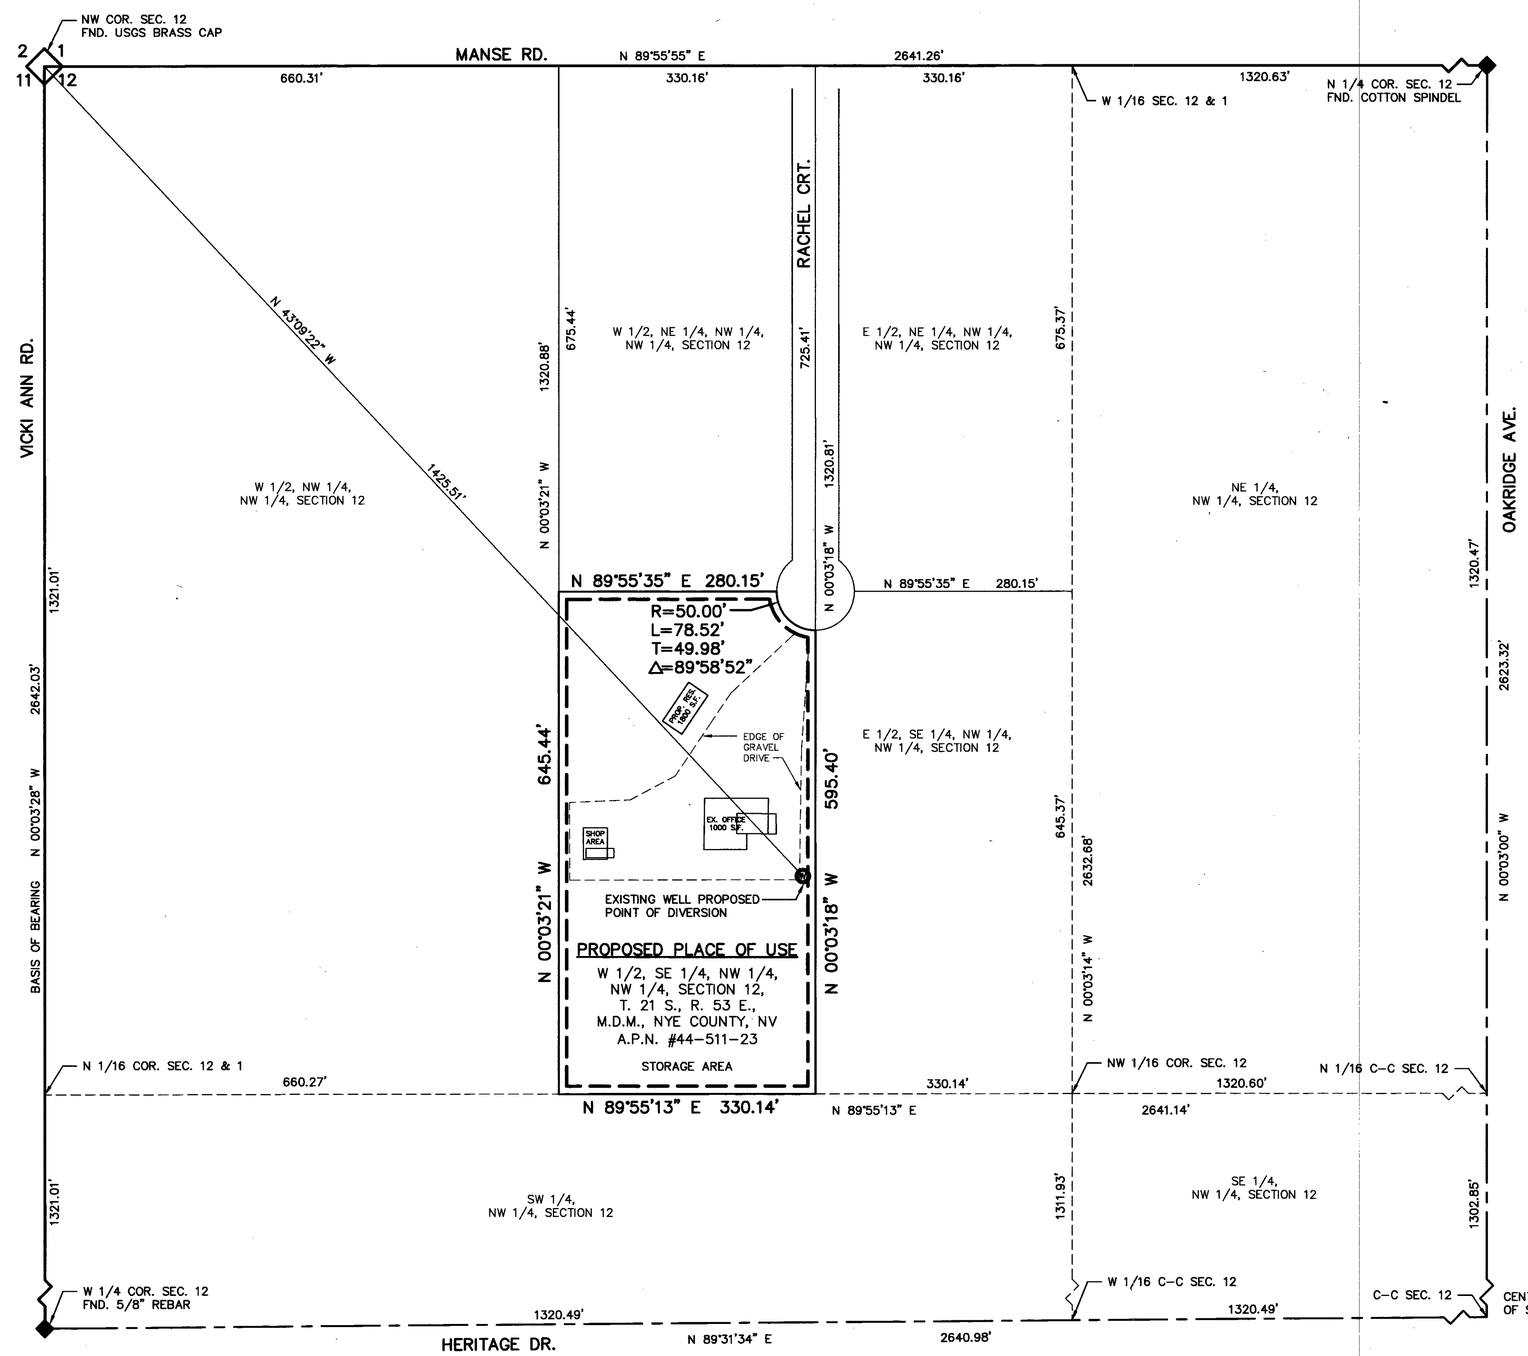

SURVEYOR'S CERTIFICATE:

STATE OF NEVADA }
COUNTY OF NYE } SS

I, DAVID A. RICHARDS, BEING FIRST DULY SWORN, DEPOSE AND SAY THAT THIS MAP, CONSISTING OF 1 SHEET, NUMBERED SHEET 1 OF 1, HAS BEEN CORRECTLY DRAWN TO THE DESIGNATED SCALE FROM FIELD NOTES OF A SURVEY MADE BY ME, OR UNDER MY SUPERVISION AND DIRECTION, BETWEEN THE 8th OF MAY, 2004 AND THE 12th OF MAY, 2004; THAT IT TRULY AND CORRECTLY REPRESENTS THE PROPOSED LOCATION AND EXTENT OF THE WORKS USED TO DIVERT WATER FROM UNDERGROUND, IN THE COUNTY OF NYE, STATE OF NEVADA, BY BRADY E. WINBERRY FOR COMMERCIAL AND DOMESTIC USE PURPOSES. THAT THE PROPOSED POINT OF DIVERSION, THE APROXIMATE LOCATION AND SIZE OF THE DIVERTING CHANNEL OR OTHER WORKS OR STREAMS WHICH ARE CROSSED BY, OR CONNECTED WITH THE SAID WORKS, ARE FULLY AND CORRECTLY DESIGNATED THEREON.

David A. Richards Oct. 8, 2004
DAVID A. RICHARDS, NEVADA PLS 10026
WATER RIGHT SURVEYOR No. 1068

SUBSCRIBED AND SWORN TO BEFORE ME
THIS 8th DAY OF October, 2004.
Kelli Hartwick
NOTARY PUBLIC IN AND FOR Nye County, Nevada
MY COMMISSION EXPIRES December 10, 2007.

KELLI HARTWICK
Notary Public - State of Nevada
Appointment Recorded in Nye County
My Appointment Expires Dec. 10, 2007
03-88748-14

REGISTERED PROFESSIONAL LAND SURVEYOR
DAVID A. RICHARDS
10/8/04
No. 10026
STATE OF NEVADA
EXP. 12/31/05

REFERENCE

PARCEL MAP FILE #276399 DATED: 1/17/91

BASIS OF BEARING

N00°03'28"W BEING THE BEARING OF THE WEST LINE OF THE NW 1/4 OF SEC. 12 OF PARCEL MAP FILE No. 276399 DATED 1/17/91, IN THE OFFICE OF THE RECORDER, NYE COUNTY, NEVADA.

GRAPHIC SCALE
100 0 50 100 200 400
(IN FEET)
1 inch = 100 ft.

CIVILWISE SERVICES
1191 W. BETTY AVE., PAHRUMP, NEV. 89060 (775) 751-1413

MAP IN SUPPORT OF
APPLICATION TO APPROPRIATE WATER FOR COMMERCIAL PURPOSES
NYE COUNTY, NEVADA
PREPARED FOR BRADY E. WINBERRY

SCALE:	SHEET	JOB NUMBER:
1" = 100'	1 OF 1	604-17

STATE ENGINEER'S USE:
2/7/11 - 80530 corrects application typo under 71679 for POD

FILED
OCT 16 2004
STATE ENGINEER'S OFFICE

APPLICATION NUMBER 71679
MAP TO ACCOMPANY APPLICATION TO APPROPRIATE WATER FOR COMMERCIAL AND DOMESTIC USE PURPOSES
BY BRADY E. WINBERRY
FROM "UNDERGROUND"
IN NYE COUNTY, NEVADA

80530 71679