SHEET NO. 1 OF 1 SHEETS.

W204016

CONSULTING ENGINEERING & SURVEYING
640 IDAHO STREET
ELKO, NEVADA 89801
(702) 738-4053

HIGH DESERT ENGINEERING

STATE OF NEVADA)
) SS.
COUNTY OF ELKO)

I, ROBERT E. MORLEY, BEING FIRST DULY SWORN, DEPOSE AND SAY THAT THIS MAP, CONSISTING OF 1 SHEET, NUMBERED FROM 1 TO 1, INCLUSIVE, HAS BEEN CORRECTLY DRAWN TO THE DESIGNATED SCALE FROM FIELD NOTES OF A SURVEY MADE BY ME, OR UNDER MY SUPERVISION AND DIRECTION, BETWEEN THE 23RD DAY OF APRIL, 2003 AND THE 24TH DAY OF APRIL, 2003; THAT IT TRULY AND CORRECTLY REPRESENTS THE PROPOSED LOCATION AND EXTENT OF THE WORKS USED TO DIVERT WATER FROM UNDERGROUND, IN EUREKA COUNTY, NEVADA BY BARRICK GOLDSTRIKE MINES INC., FOR MINING, MILLING, AND DEWATERING PURPOSES. THAT THE PROPOSED POINT OF DIVERSION, THE APPROXIMATE SIZE AND CAPACITY OF THE DIVERTING CHANNEL OR OTHER CONDUIT, AND THE LOCATION AND NAMES OF ALL OTHER WORKS OR STREAMS WHICH ARE CROSSED BY, OR CONNECTED WITH THE SAID WORKS, ARE FULLY AND CORRECTLY DESIGNATED THEREON.

Robert E. Morley
STATE WATER RIGHT SURVEYOR NO. 668

SUBSCRIBED AND SWORN TO BEFORE ME
THIS 2nd DAY OF November, 2004.

Charlene A. Jones
NOTARY PUBLIC IN AND FOR ELKO COUNTY, NEVADA

CHARLENE A. JONES
NOTARY PUBLIC • STATE of NEVADA
Elko County • Nevada
CERTIFICATE # 02-73260-6
APPT. EXP. FEB. 8, 2006

Registered Land Surveyor
ROBERT E. MORLEY
Exp. 12-31-05
No. 6203
PROFESSIONAL LAND SURVEYOR
STATE OF NEVADA
11/02/04

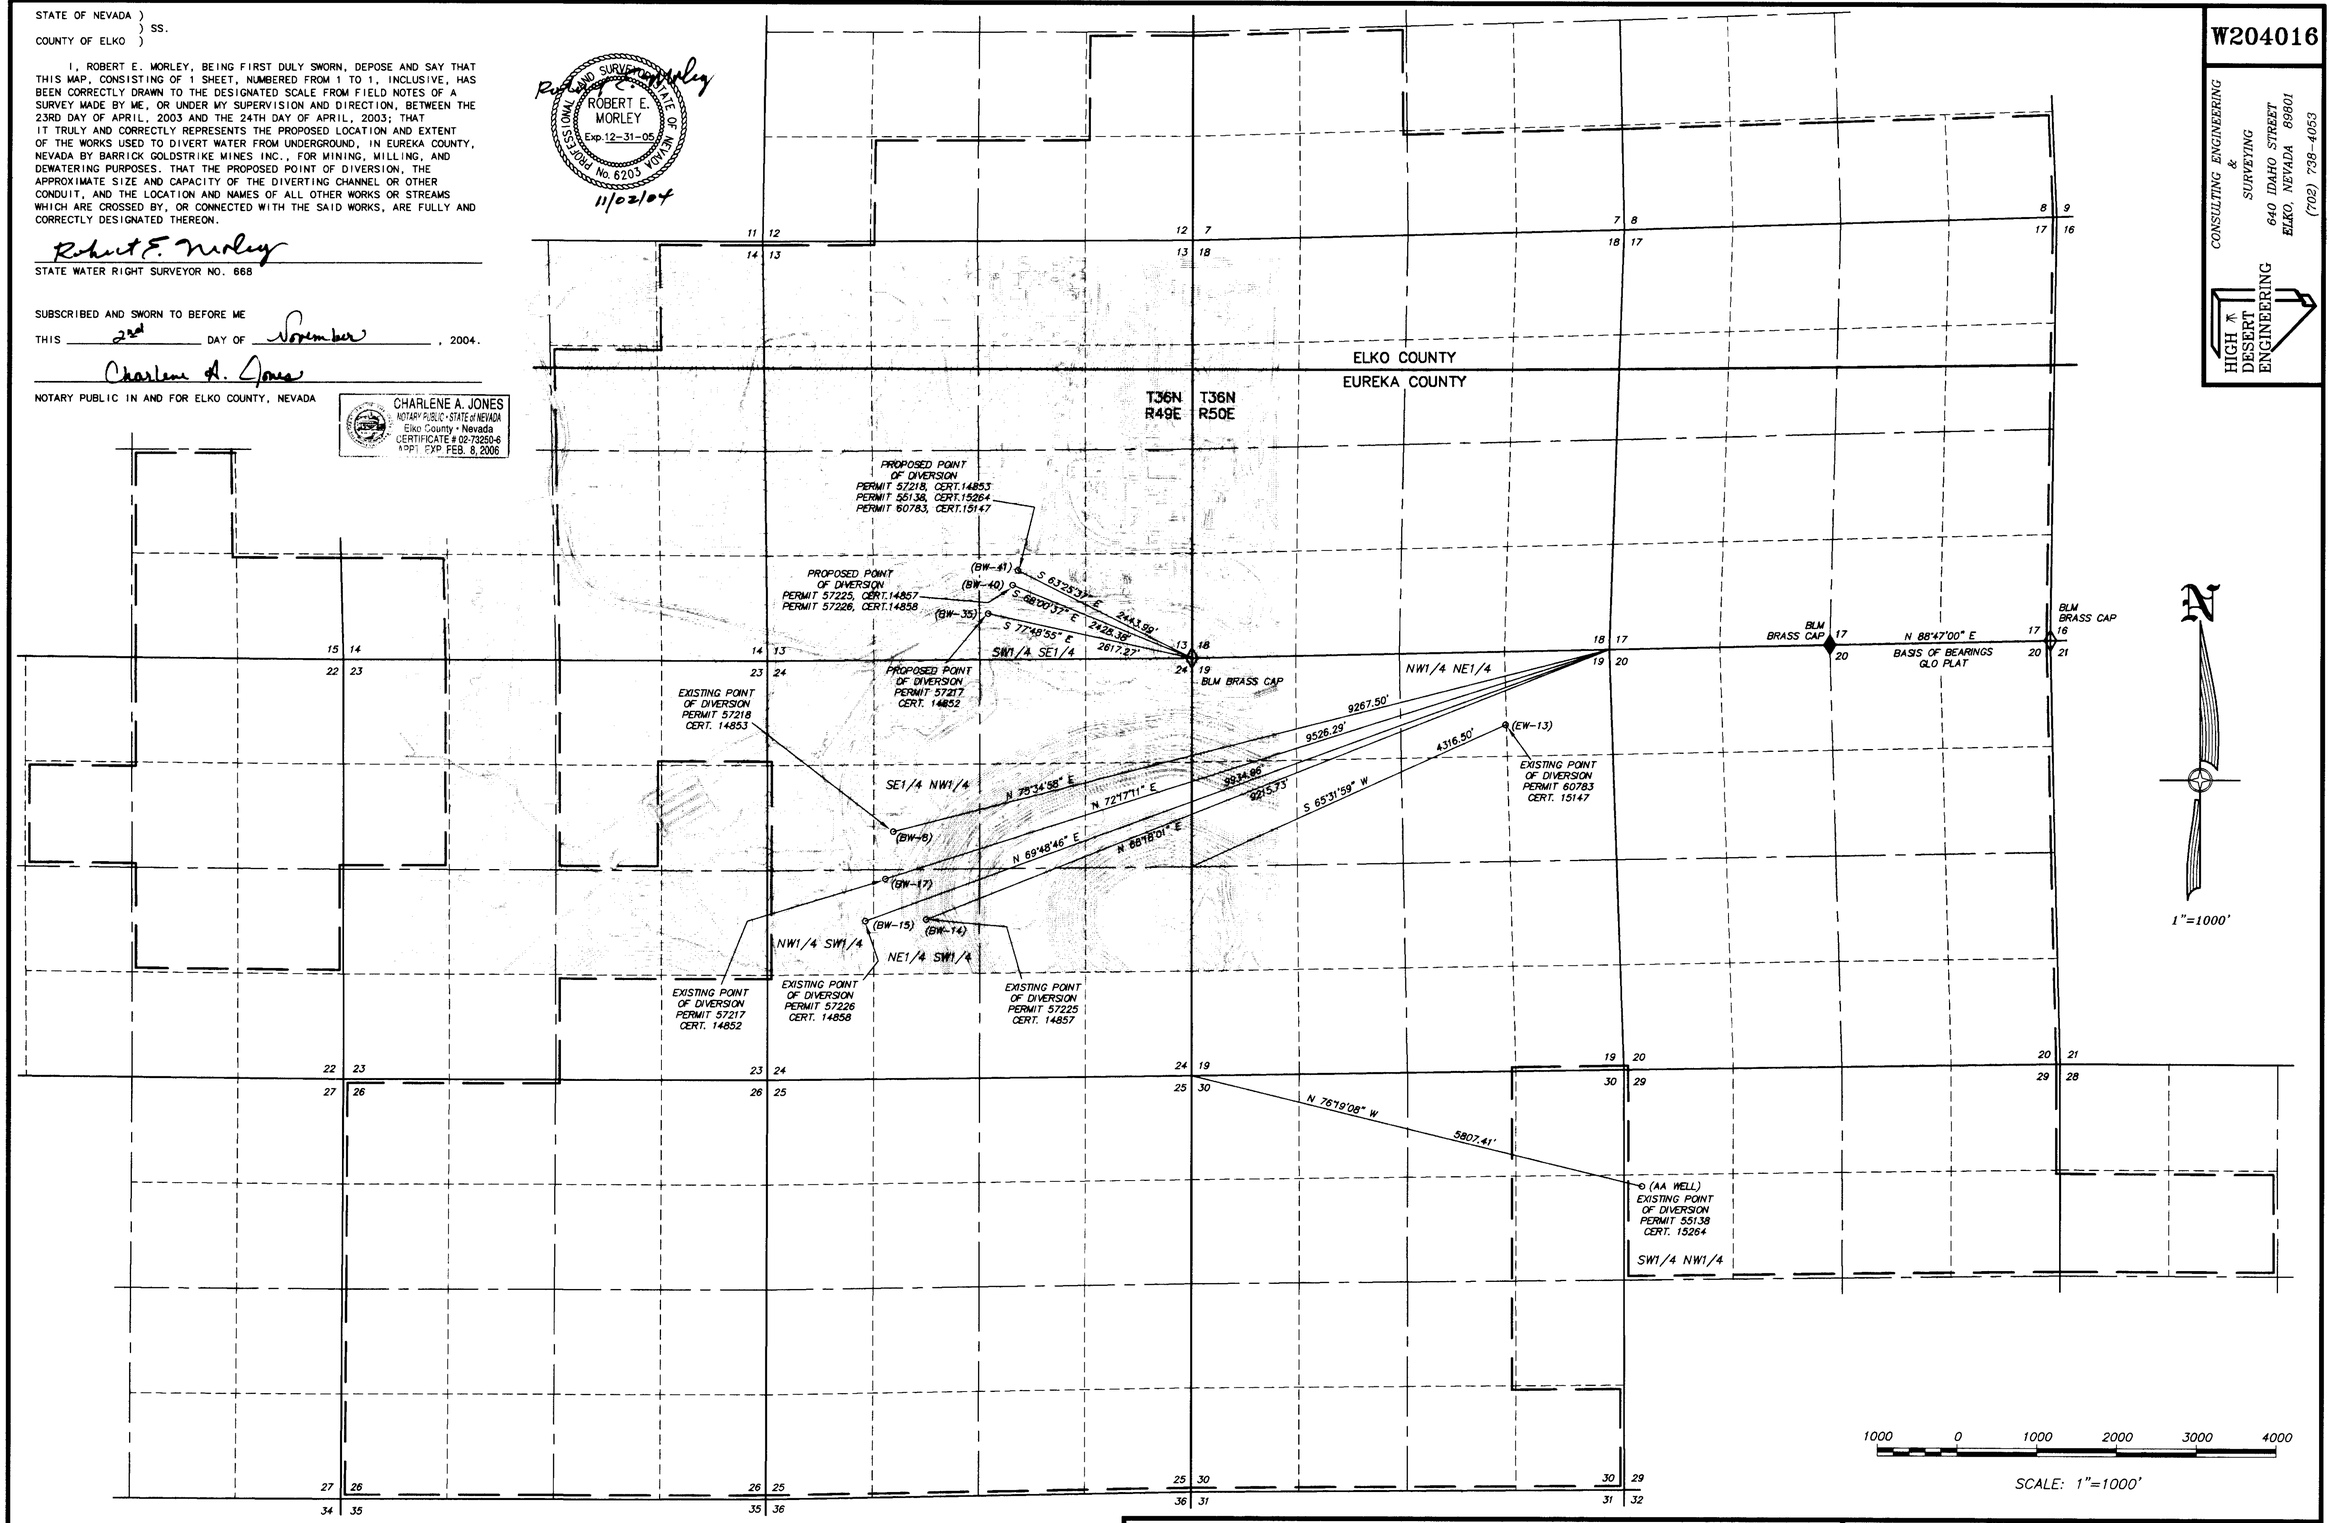

71691 CERTIFICATE NO. 18675 ISSUED 5-3-12
71692 CERTIFICATE NO. 18676 ISSUED 5-3-12
71693 CERTIFICATE NO. 18677 ISSUED 5-3-12

LEGEND

—— —— = EXISTING AND PROPOSED PLACE OF USE

o = PROPOSED & EXISTING POINT OF DIVERSION

BASIS OF BEARINGS : THE LINE BETWEEN THE NORTHEAST CORNER AND THE NORTH 1/4 CORNER OF SECTION 20, T36N – R50E, MDB& M. TAKEN FROM THE OFFICIAL BLM CADASTRAL SURVEY PLAT FOR T36N – R50E, MDB& M, AS N 88°47'00" E.

STATE ENGINEERS USE

FILED
NOV 04 2004
ENGINEER'S OFFICE

MAP TO ACCOMPANY APPLICATION TO CHANGE THE POINT OF DIVERSION
UNDER PERMIT NO. 55138, CERTIFICATE NO. 15264, PERMIT NO. 57217, CERTIFICATE NO. 14852, PERMIT NO. 57218, CERTIFICATE NO. 14853, PERMIT NO. 57225, CERTIFICATE NO. 14857, PERMIT NO. 57226, CERTIFICATE NO. 14858, & PERMIT NO. 60783, CERTIFICATE NO. 15147
FOR MINING, MILLING, & DEWATERING USE BY BARRICK GOLDSTRIKE MINES INC. FROM AN UNDERGROUND SOURCE IN EUREKA COUNTY, NEVADA

71695 71694 71693 71692 71691 71690