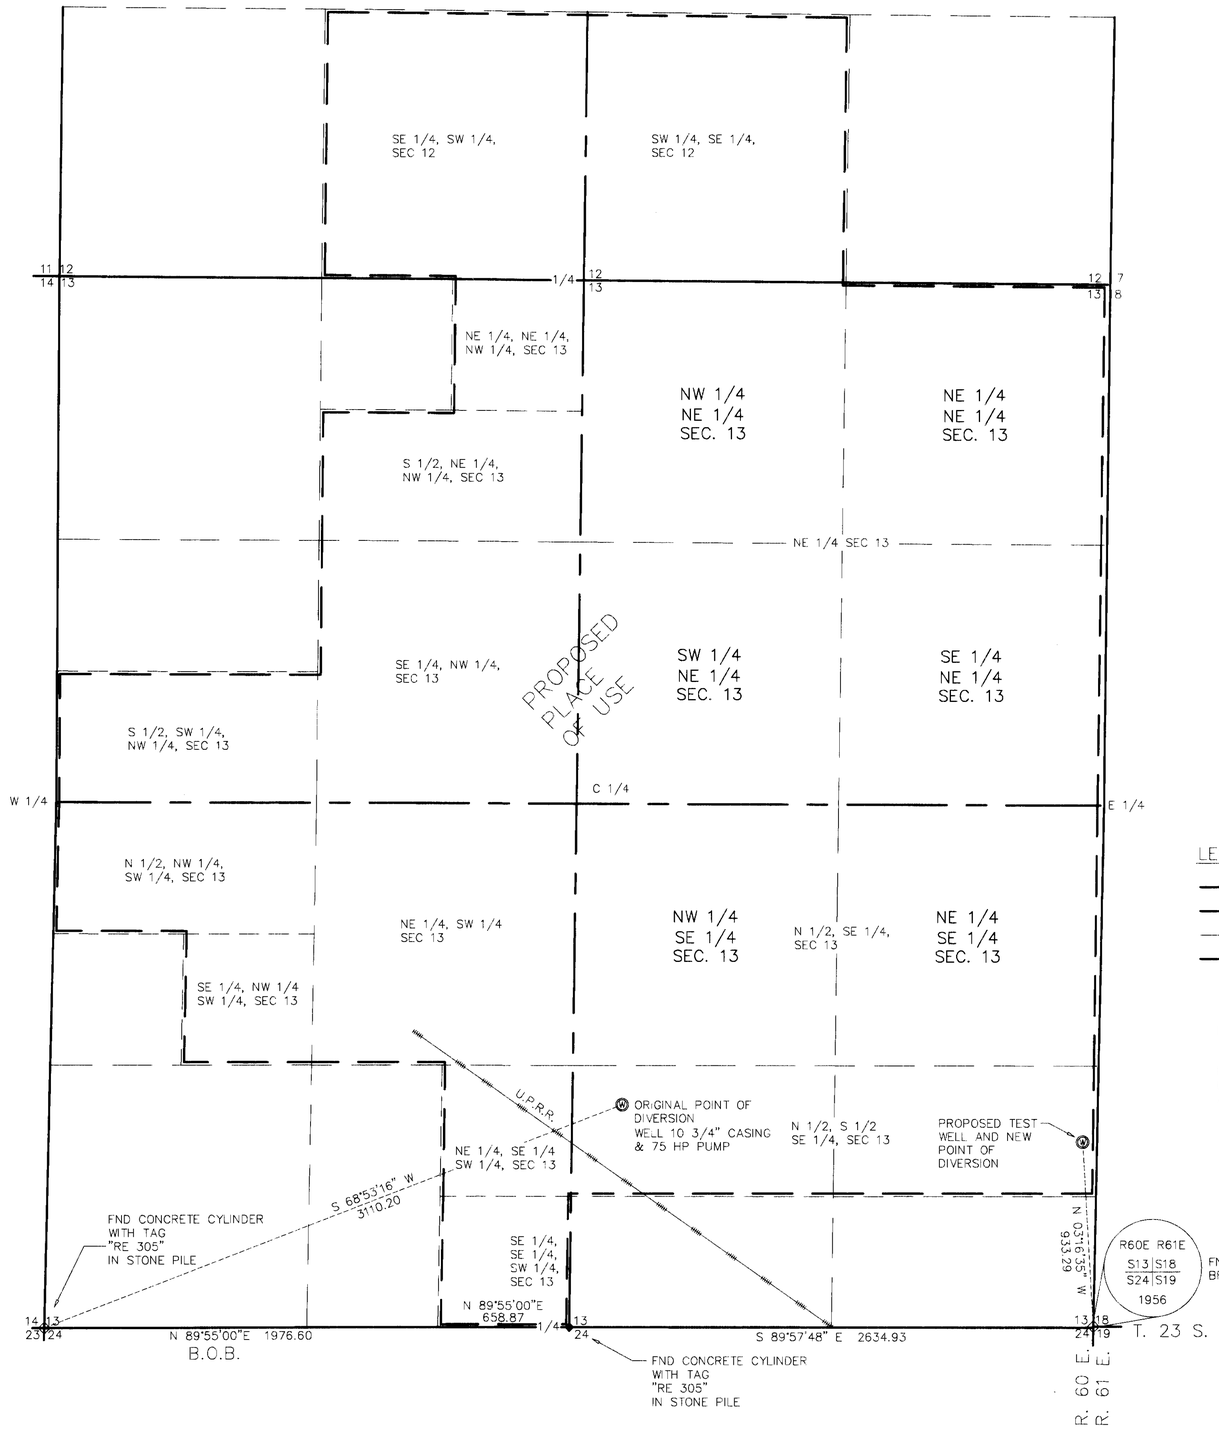

STATE OF NEVADA)
) SS.
COUNTY OF CLARK)

I, William T. Avery, being first duly sworn, depose and say that this map, consisting of 1 sheet, numbered from 1 to 1, inclusive, has been correctly drawn to the designated scale from field notes of a survey made by me, or under my supervision and direction, between the 31st day of December, 1992, and the 9th day of September, 2004; that it truly and correctly represents the proposed location and extent of the works used to divert water from underground–The Las Vegas Artesian Basin, in Clark County, Nevada, by Frehner Construction Co., Inc. and Southern Nevada Paving, Inc., for mining and milling purposes. That the revised points of diversion and return, the location of the mill, the approximate size and capacity of the diverting conduit, and the location and names of all other works or streams which are crossed by or connected with said works, are fully and correctly designated hereon.

William T. Avery
State Water-Right Surveyor
Certificate No. 947

9-15-04

Subscribed and sworn to before me
this 15th day of September, 2004.

Paula Golata
Notary Public in and for Clark County, Nevada.

My commission Expires: December 10, 2005.

LEGEND

- SECTION LINE
- QUARTER SECTION LINE
- SIXTEENTH SECTION LINE
- BOUNDARY OF PROPOSED PLACE OF USE
- (W) WELL LOCATION
- BOB BASIS OF BEARING

PROPOSED TEST WELL TO BE AN 8" PILOT HOLE. USING AIR/FOAM LIFT TO COLLECT WATER IN A BASIN AND MEASURE OUTFLOW OVER A WEIR.

REFERENCES

RECORD OF SURVEY FILE 66, PAGE 58
NOTE: PROPOSED PLACE OF USE IN SECTIONS 12 AND 13 IS BASED UPON A SURVEY PLAT FOR UNITED STATES LIME PRODUCTS CORP. PREPARED BY JACK ASHER, DATED SEPTEMBER, 1956.

BASIS OF BEARING

N 89°55'E, BEING THE SOUTH LINE OF THE SW 1/4 OF SEC. 13, T. 23 S., R. 60 E., M.D.M., CLARK COUNTY, NEVADA, PER A RECORD OF SURVEY ON FILE AT THE OFFICE OF THE CLARK COUNTY RECORDER IN FILE 66, PAGE 58.

73297 CERTIFICATE NO. 18521 ISSUED 12-23-11
74493 CERTIFICATE NO. 18524 ISSUED 12-23-11

400 200 0 400 800 1200
SCALE IN FEET
1 inch = 400 ft.

STATE ENGINEER'S USE

Map to accompany application to change the point of diversion to appropriate water for mining and milling appropriated under amended determination No. V 05814.
By Frehner Construction Co., Inc. & Southern Nevada Paving, Inc.
From underground–The Las Vegas Artesian Basin in Clark County, Nevada

PREPARED BY:
WESCO SURVEYS, INC.
3471 WEST OQUENDO ROAD SUITE 101
LAS VEGAS, NEVADA 89118
(702) 367-0588
DATE 10/30/2002 SHEET 1 OF 1
REV. 09/14/2004
DRAWING: SLOAN01WR.dwg PAG

81198T 75831 75766 T 74493 73297 71709 T