PORTIONS OF SECTIONS 11 & 12, T.23N., R.18E., M.D.M.
WASHOE COUNTY, NEVADA

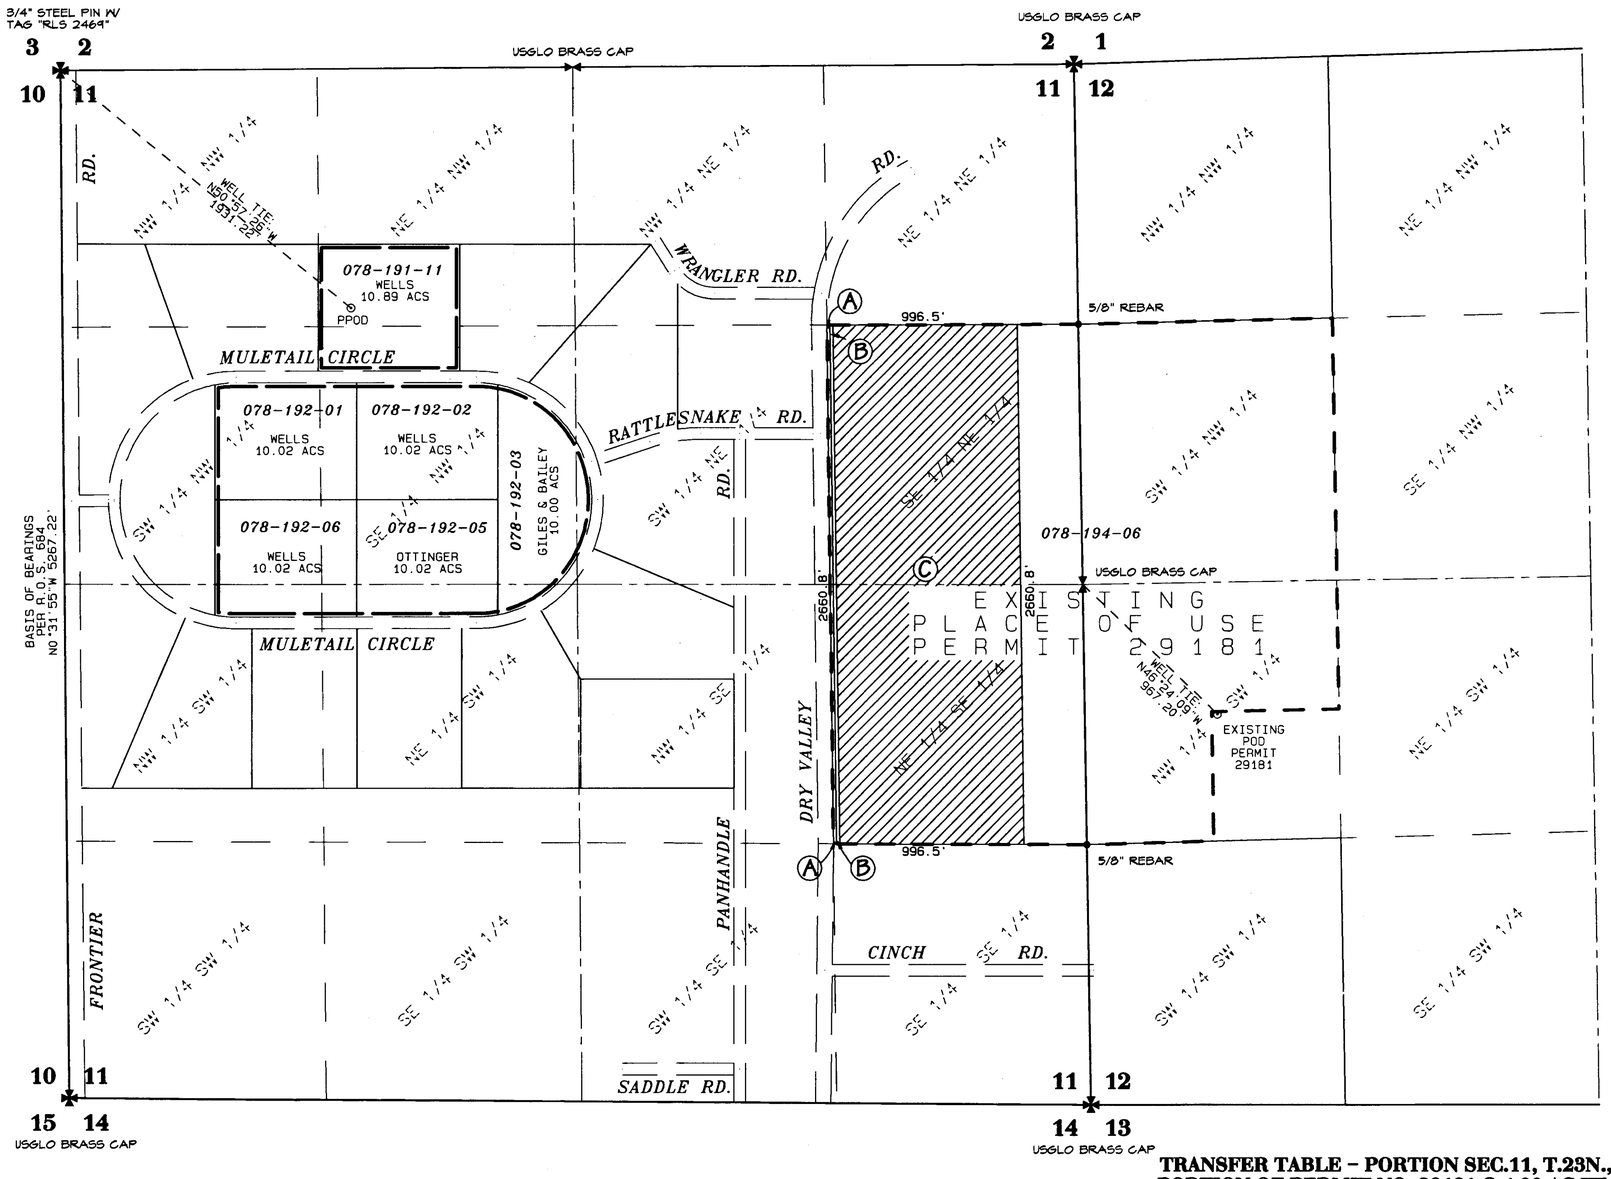

STATE OF NEVADA
COUNTY OF WASHOE } SS

I, George G. Lindesmith, being first duly sworn, depose and say that this map, consisting of one sheet, has been correctly drawn to the designated scale from field notes of a survey made by me, or under my supervision and direction, on 9-20, 2004, that it truly and correctly represents the proposed location and extent of works used to divert water from an underground source in Washoe County, Nevada, by RENA M. WELLS for irrigation and domestic purposes; that the proposed point of diversion and the boundary of all lands showing by 40-acre subdivision the area proposed to be served are fully and correctly designated thereon.

GEORGE G. LINDESMITH
Exp. 12-31-05
10-04-2004

George G. Lindesmith
State Water-Right Surveyor No. 704

Subscribed and sworn to before me on this 4TH day of OCTOBER, 2004.

Notary Public

DAVID C. CROOK
Notary Public - State of Nevada
Appointment Recorded in Washoe County
No: 96-5200-2 - Expires November 1, 2004

REFERENCES

1. Record of Survey Map No. 684 in the Official Records of Washoe County, Nevada.
2. Washoe County Assessor's Book 78, Page 19.
3. Map to Accompany Application to Change for Permit No. 29181.

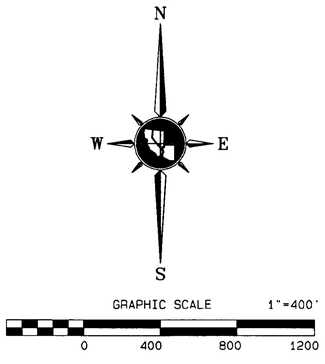

BASIS OF BEARINGS

The bearings for this map are based on Record of Survey Map No. 684 in the Official Records of Washoe County, Nevada, and were determined from the monuments shown as found.

TRANSFER TABLE – PORTION SEC.11, T.23N., R.18E.
PORTION OF PERMIT NO. 29181 @ 4.00 AC.FT. / ACRE

1/16TH	AREA	OWNER	ACREAGE	DUTY	NOTES
SE NE	A	V.A. GILES & A.R. BAILEY	0.50	2.00	CONVEYED PER DOC.NO.3062189
NE SE	A	V.A. GILES & A.R. BAILEY	0.50	2.00	CONVEYED PER DOC.NO.3062189
SE NE	B	PHILIP LANE OTTINGER	0.50	2.00	CONVEYED PER DOC.NO.3062191
NE SE	B	PHILIP LANE OTTINGER	0.50	2.00	CONVEYED PER DOC.NO.3062191
SE NE	C	RENA M. WELLS	29.43	117.72	CONVEYED PER DOC.NO.3025316
NE SE	C	RENA M. WELLS	29.44	117.76	CONVEYED PER DOC.NO.3025316
TOTALS:			60.87	243.48	

LEGEND:

- PARCEL LINE - WASHOE COUNTY ASSESSOR
- 1/16TH SECTION LINE
- CENTERLINE OF SECTION
- SECTION LINE
- EXISTING PLACE OF USE
- PROPOSED PLACE OF USE
- WELL TIE
- QUARTER SECTION CORNER (PER ROS 684)
- SECTION CORNER (PER ROS 684)
- 1/16TH SECTION CORNER (PER ROS 684)
- AREA "C", STRIPPED BY THIS APPLICATION
- 077-110-09 WASHOE COUNTY ASSESSOR'S PARCEL NO.
- ⊙ PPOD WELL / PROPOSED POINT OF DIVERSION

STATE ENGINEER'S USE

71746

FILED
OCT 6 2004
STATE ENGINEER'S OFFICE

TRI STATE SURVEYING, LTD
1925 E. PRATER WAY
SPARKS, NEVADA 89434
(775) 358-9491 * FAX # 358-3664

JOB #03563.01M DDM

MAP TO ACCOMPANY APPLICATION TO CHANGE THE POINT OF DIVERSION AND PLACE OF USE UNDER A PORTION OF PERMIT NO. 29181, CERTIFICATE NO. 11619, FOR IRRIGATION & DOMESTIC PURPOSES BY

RENA M. WELLS

FROM AN UNDERGROUND SOURCE IN WASHOE COUNTY, NEVADA

71746