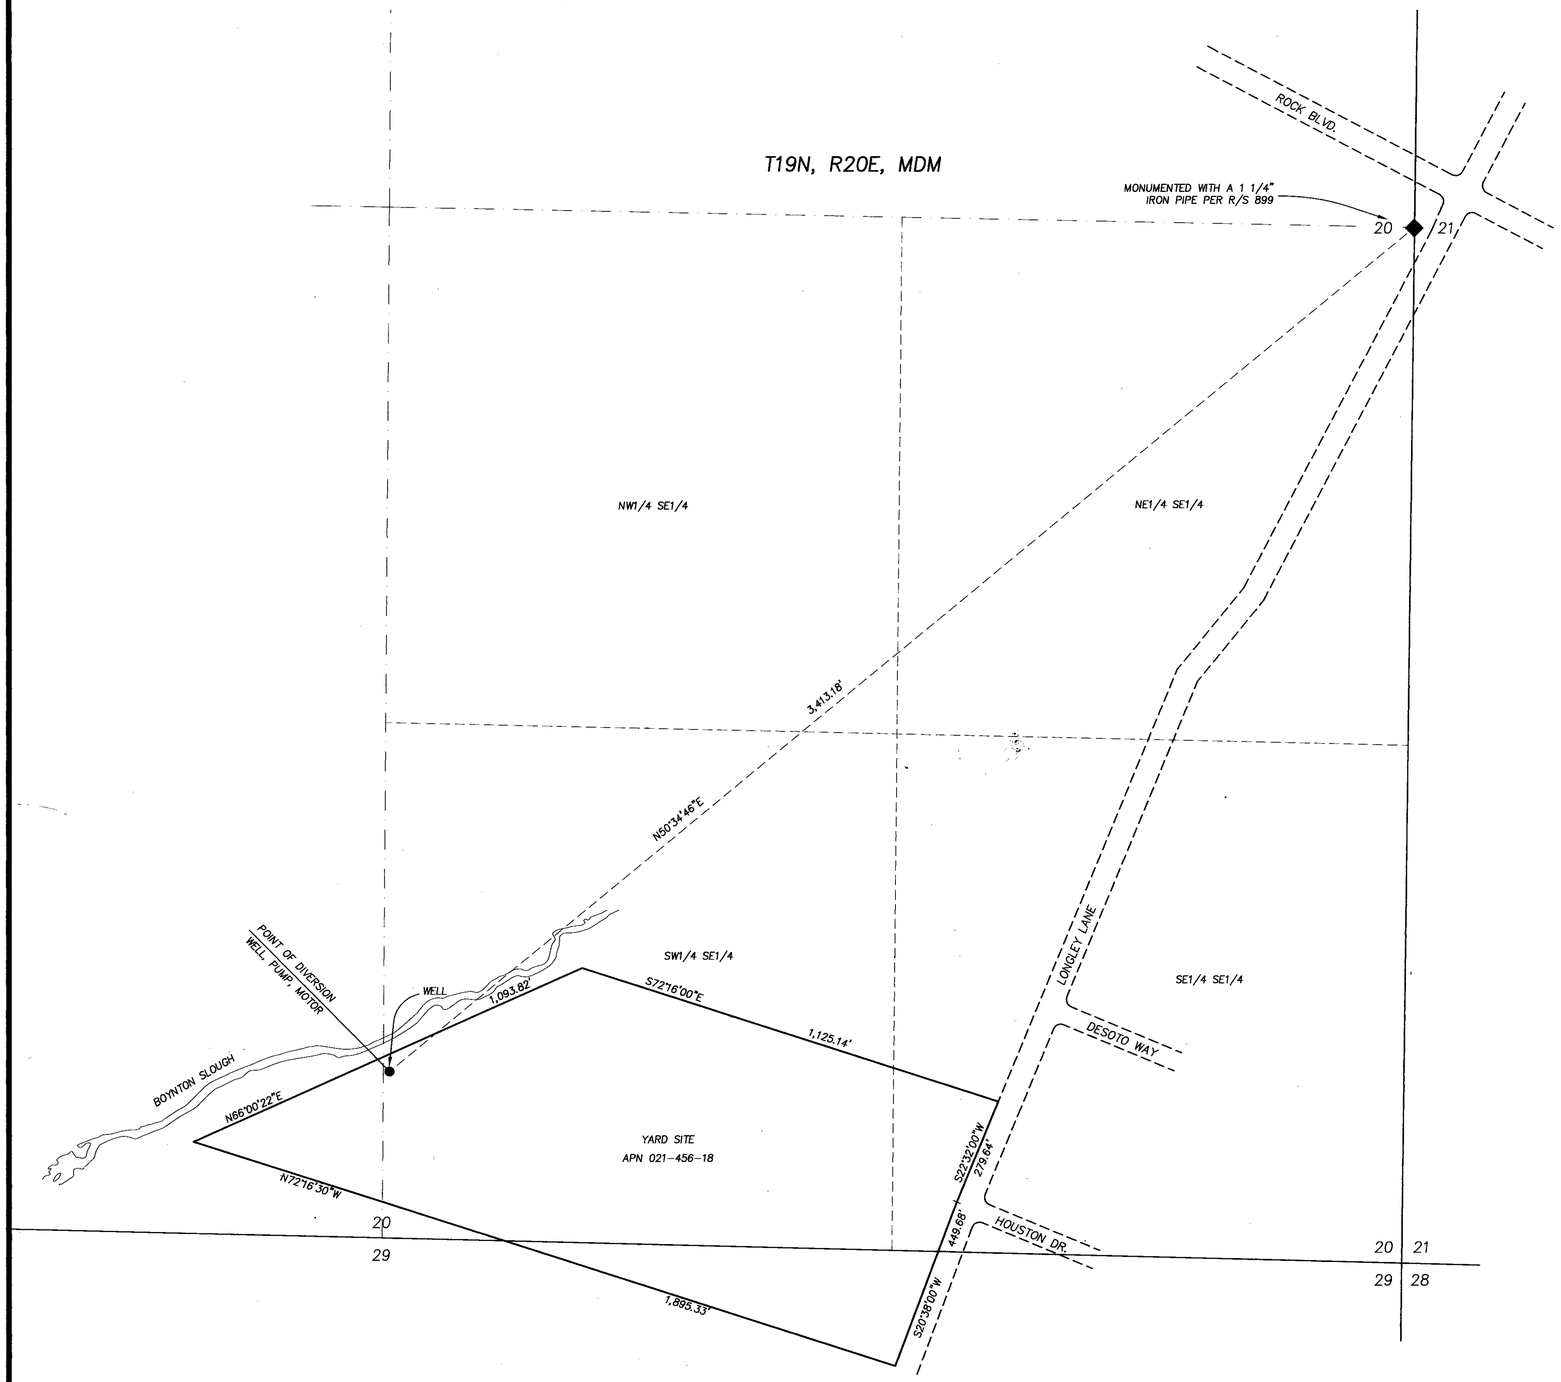

STATE OF NEVADA
COUNTY OF WASHOE

I, MARVIN H. HAMRICK, BEING FIRST DULY SWORN, DEPOSE AND SAY THAT THIS MAP, CONSISTING OF ONE SHEET, HAS BEEN CORRECTLY DRAWN TO THE DESIGNATED SCALE FROM FIELD NOTES OF A SURVEY MADE BY ME OR UNDER MY SUPERVISION AND DIRECTION, ON THE 28TH DAY OF SEPTEMBER, 2004, THAT IT TRULY AND CORRECTLY REPRESENTS THE PROPOSED LOCATION AND EXTENT OF THE WORKS USED TO DIVERT WATER FROM AN UNDERGROUND SOURCE, IN WASHOE COUNTY, BY WASHOE COUNTY FOR MUNICIPAL PURPOSES, THAT THE PROPOSED POINT OF DIVERSION IS FULLY AND CORRECTLY DESIGNATED HEREON. THE EXISTING POINT OF DIVERSION AND PLACE OF USE ARE AS SHOWN ON THE MAP AND APPLICATION TO APPROPRIATE THE PUBLIC WATERS OF THE STATE OF NEVADA PERMIT No. 57159 AS FILED IN THE OFFICE OF THE STATE ENGINEER. THE PROPOSED PLACE OF USE IS AS SHOWN ON PERMIT 71534.

Marvin H. Hamrick 11-23-04
MARVIN H. HAMRICK (WTR. RTS. SURVEYOR No. 614)

PROFESSIONAL LAND SURVEYOR - STATE OF NEVADA
MARVIN HAMRICK
No. 3917

SUBSCRIBED AND SWORN BEFORE ME
THIS 23 DAY OF November, 2004.

Exp 6-30-05

Mary Elizabeth Merry
NOTARY PUBLIC IN AND FOR Washoe COUNTY, NEVADA
MY COMMISSION EXPIRES, April 6, 2004 2008

MARY ELIZABETH MERRY
Notary Public - State of Nevada
Appointment Recorded in Washoe County
No: 00-61609-2 - Expires April 6, 2008

BASIS OF BEARINGS:

NEVADA STATE PLANE COORDINATE SYSTEM, WEST ZONE NAD 83, UTILIZING A COMBINED SCALE FACTOR OF 1.000197939, BASED UPON WASHOE COUNTY GPS CONTROL MONUMENTS "RNW RENO" & "SSPARKS"

200 0 100 200 400

GRAY
N

SCALE: 1" = 200'

REFERENCES:

1.) "PARCEL MAP FOR CITY OF RENO", RECORDED ON JUNE 18, 2003, AS PARCEL MAP 4027, FILE No. 2874227, OFFICIAL RECORDS OF WASHOE COUNTY.

2.) "RECORD OF SURVEY FOR CITY OF RENO OF THE RENO INTERNATIONAL AIRPORT", RECORDED ON JUNE 27, 1975, AS SURVEY MAP No. 899, FILE No. 369155, OFFICIAL RECORDS OF WASHOE COUNTY.

3.) "CORRECTION DEED" GRANTED TO THE COUNTY OF WASHOE, RECORDED ON MAY 15, 2003, AS DOCUMENT No. 2855068, OFFICIAL RECORDS OF WASHOE COUNTY.

4.) APPLICATION AND MAP TO ACCOMPANY PERMIT No. 57159 AS FILED WITH NEVADA DIVISION OF WATER RESOURCES.

NOTE:

EXISTING AND PROPOSED SERVICE DISTRIBUTION LINES BY WASHOE COUNTY UTILITY DIVISION.

G:\04134.00\dwg\topo.DWG

Gray & Associates INC.
CIVIL ENGINEERS * PLANNERS * SURVEYORS
130 Vine Street Reno, Nevada 89503
(775) 329-2911 * (775) 329-6469 Fax * admin@grayassociates.net

STATE ENGINEER'S USE 71959
PRK 1/7/2005 Reference to Permit 57159 is in error and does not apply to APP 71959; verified with Kelvin H.

FILED
DEC 01 2004
STATE ENGINEER'S OFFICE

MAP TO ACCOMPANY APPLICATION TO CHANGE THE POINT OF DIVERSION AND PLACE OF USE UNDER PERMIT 57159 FOR MUNICIPAL PURPOSES
BY

WASHOE COUNTY, A POLITICAL SUBDIVISION OF THE STATE OF NEVADA FROM UNDERGROUND SOURCES IN WASHOE COUNTY, NEVADA

S

SHEET 1 OF 1

80170 77509 T 77508 T 77190 76647 75210 74326 74325 74324 74323 74322 74321 74320 74319 74318 71960 71959