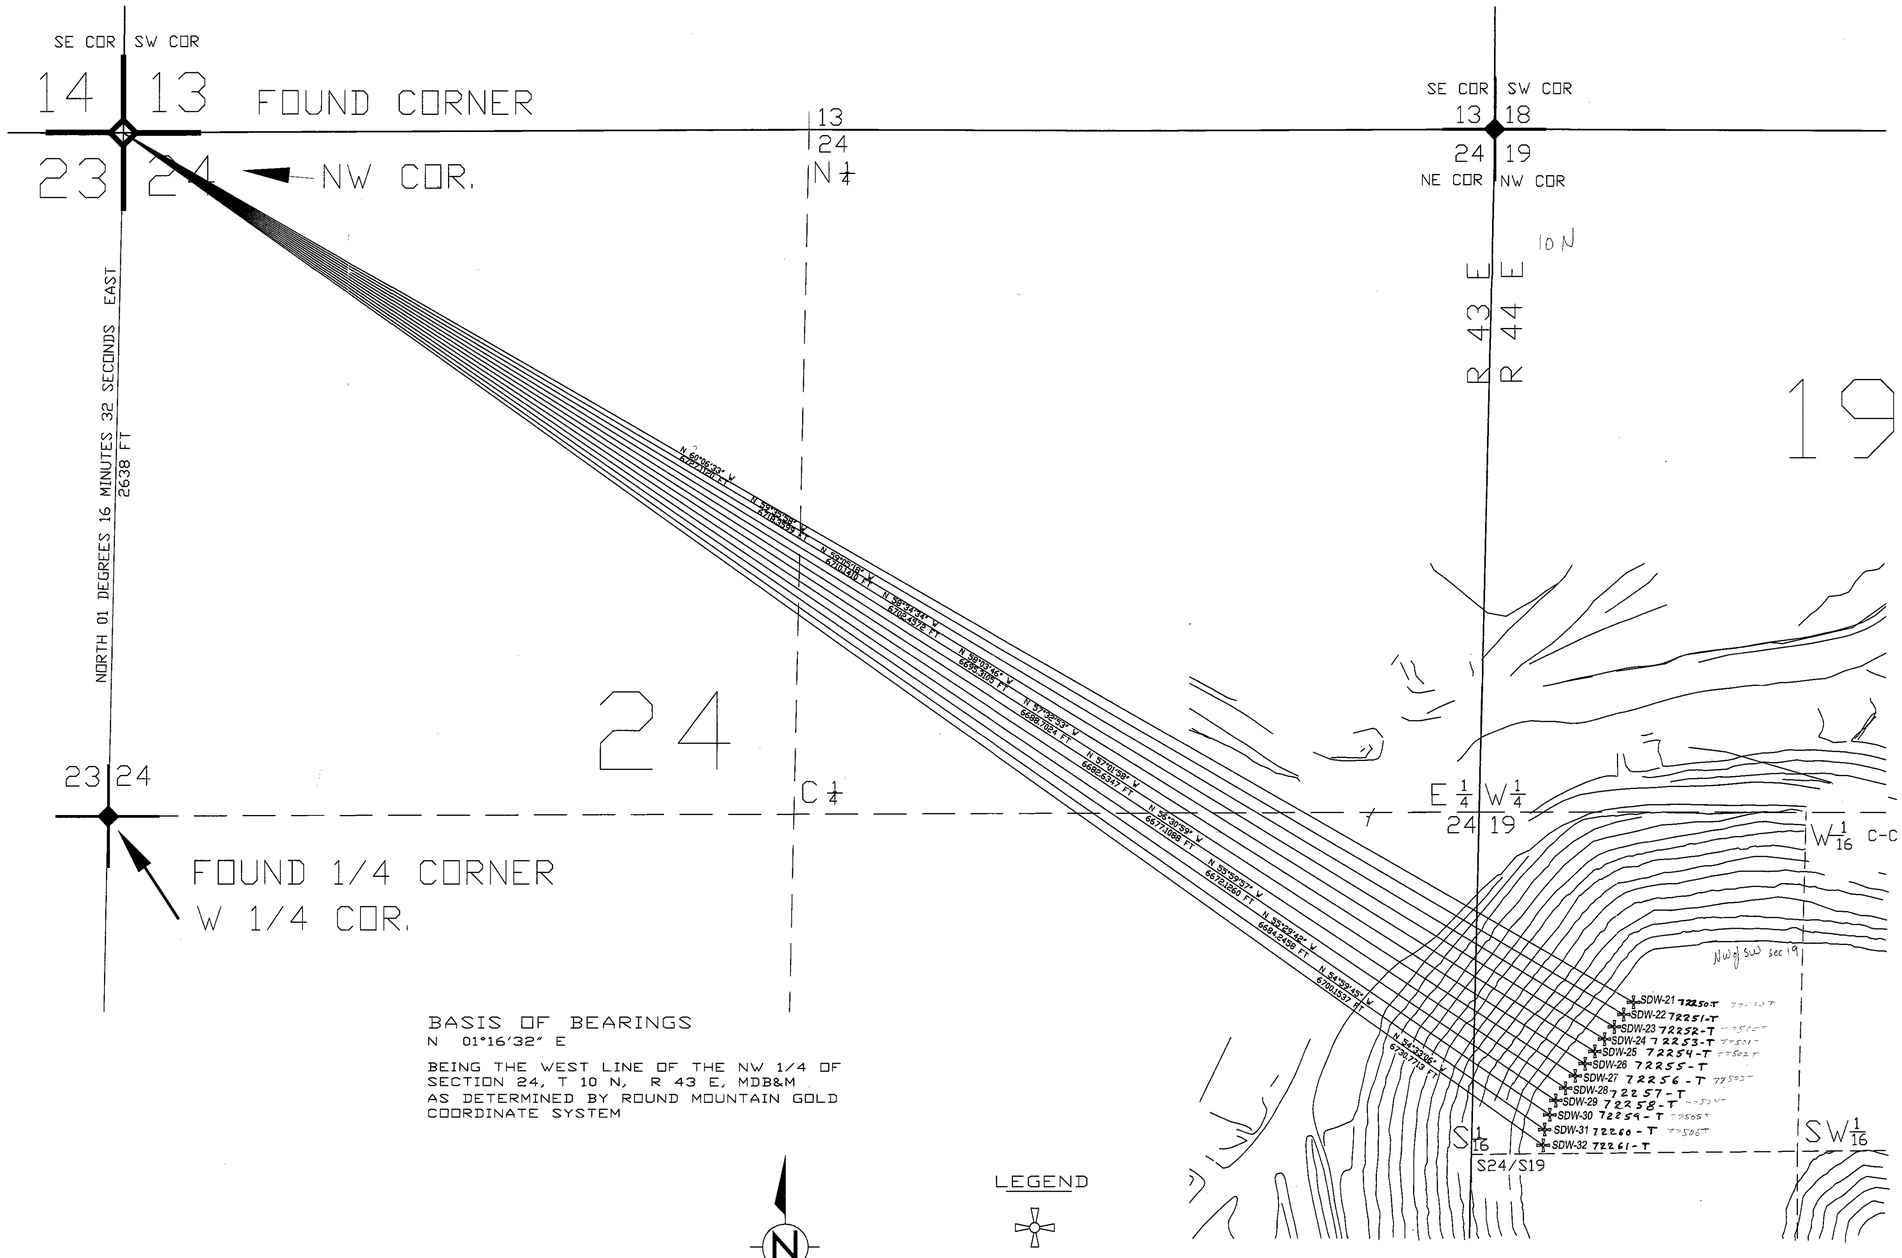

BASIS OF BEARINGS
N 01°16'32" E

BEING THE WEST LINE OF THE NW 1/4 OF SECTION 24, T 10 N, R 43 E, MDB&M AS DETERMINED BY ROUND MOUNTAIN GOLD COORDINATE SYSTEM

LEGEND

SDW-21

PROPOSED RMGC SHALLOW DEWATERING WELL- SDW-21

300 0 300 600 900

Scale 1" = 300'

ROUND MOUNTAIN GOLD CORPORATION

SMOKY VALLEY COMMON OPERATION

STATE ENGINEER'S USE

Client Notified RMG Coord System Not Acceptable

FILED
MAR 7 2006
STATE ENGINEER'S OFFICE

RECEIVED
05 FEB 24 AM 11:26
STATE ENGINEERS OFFICE

MAP TO ACCOMPANY APPLICATION FOR MINE DEWATERING
PROPOSED RMGC-SHALLOW DEWATERING WELLS SDW-21 - SDW-32

FOR MINE DEWATERING
BY ROUND MOUNTAIN GOLD CORPORATION
FROM UNDERGROUND
IN NYE COUNTY, NEVADA

79580T
79579T
79578T
79577T
79576T
79575T
79574T
79573T
77506T 77505T 77504T 77503T 77502T 77501T 77500T 77499T (75651T THRU 75658T)
(74159T thru 74168T) (72250T thru 72261T) (FILE UNDER) 72250T