A PORTION OF THE SE 1/4 OF SECTION 9, T.35N., R.18E., M.D.M.
WASHOE COUNTY, NEVADA

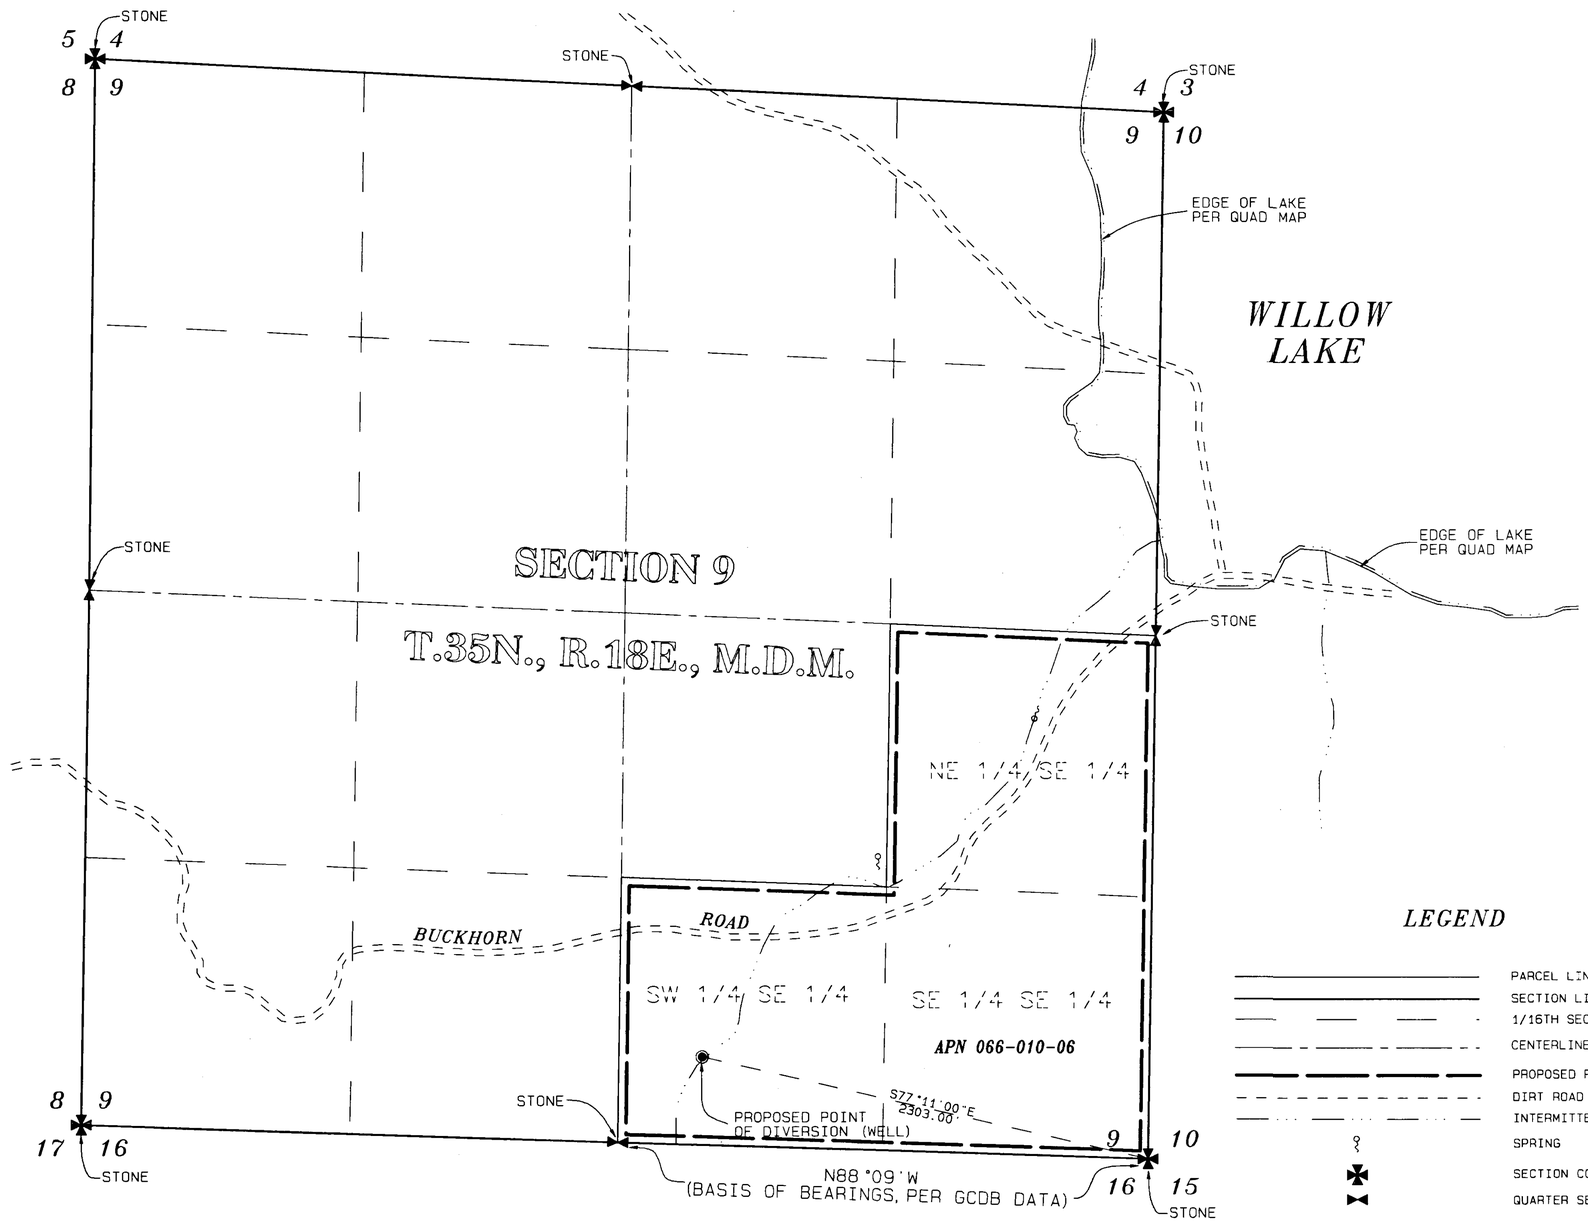

STATE OF NEVADA
COUNTY OF WASHOE } SS

I, Michael D. Buschelman, being first duly sworn, depose and say that this map consisting of one sheet, has been correctly drawn to the designated scale from information on file in the Official Records of Washoe County, Nevada, maps prepared by the Washoe County Assessor, and information reproduced electronically from the "Burnt Lake" Quad map, and USGLO Plat, Township 35 North, Range 18 East, M.D.M., that it truly and correctly represents the extent and location of the Proposed Point of Diversion and Place of Use of water being appropriated from an underground source under Application 72416 by Bright-Holland Corporation for Irrigation and Domestic use.

Michael D. Buschelman
Michael D. Buschelman
State Water-Right Surveyor No. 792

PROFESSIONAL LAND SURVEYOR - STATE OF NEVADA
MICHAEL D. BUSCHELMAN
No. 7463

Subscribed and sworn to before me on this 1st day of June, 2005.

Rae Ann Loving
Notary Public

RAE ANN LOVING
Notary Public - State of Nevada
Appointment Recorded in Washoe County
No: 93-0611-2 - Expires April 21, 2009

REFERENCES

1. USGLO Plat Township 35 North, Range 18 East, Mount Diablo Meridian.
2. Document No. 2350218, Official Records of Washoe County, Nevada.
3. Washoe County Assessor's Information.
4. Bureau of Land Management's Geographic Coordinate Data Base.
5. USGS Quad map "Burnt Lake"

LEGEND

	PARCEL LINE - WASHOE COUNTY ASSESSOR
	SECTION LINE
	1/16TH SECTION LINE
	CENTERLINE OF SECTION
	PROPOSED PLACE OF USE
	DIRT ROAD
	INTERMITTENT DRAINAGE
?	SPRING
	SECTION CORNER
	QUARTER SECTION CORNER
APN 066-010-06	ASSESSOR'S PARCEL NUMBER

N
W M D R E
S

GRAPHIC SCALE 1"=400'
0 400 800 1200

BASIS OF BEARINGS

The bearings for this map are Nevada State Plane Coordinate System West Zone-NAD 27 as determined from information published by BLM Geographic Coordinate Data Base.

Michael D. Buschelman Consulting, Inc.
Post Office Box 51371
Sparks, Nevada 89435
(775) 355-9628 Office 355-9629 FAX

JOB 052110.01.RM

STATE ENGINEER'S USE

72416,72417

FILED
JUN 02 2005
STATE ENGINEER'S OFFICE

MAP TO ACCOMPANY APPLICATION NO 72416 TO APPROPRIATE THE WATERS OF THE STATE OF NEVADA BY

BRIGHT-HOLLAND CORPORATION

FROM AN UNDERGROUND SOURCE FOR IRRIGATION AND DOMESTIC PURPOSES WITHIN WASHOE COUNTY, NEVADA

72416