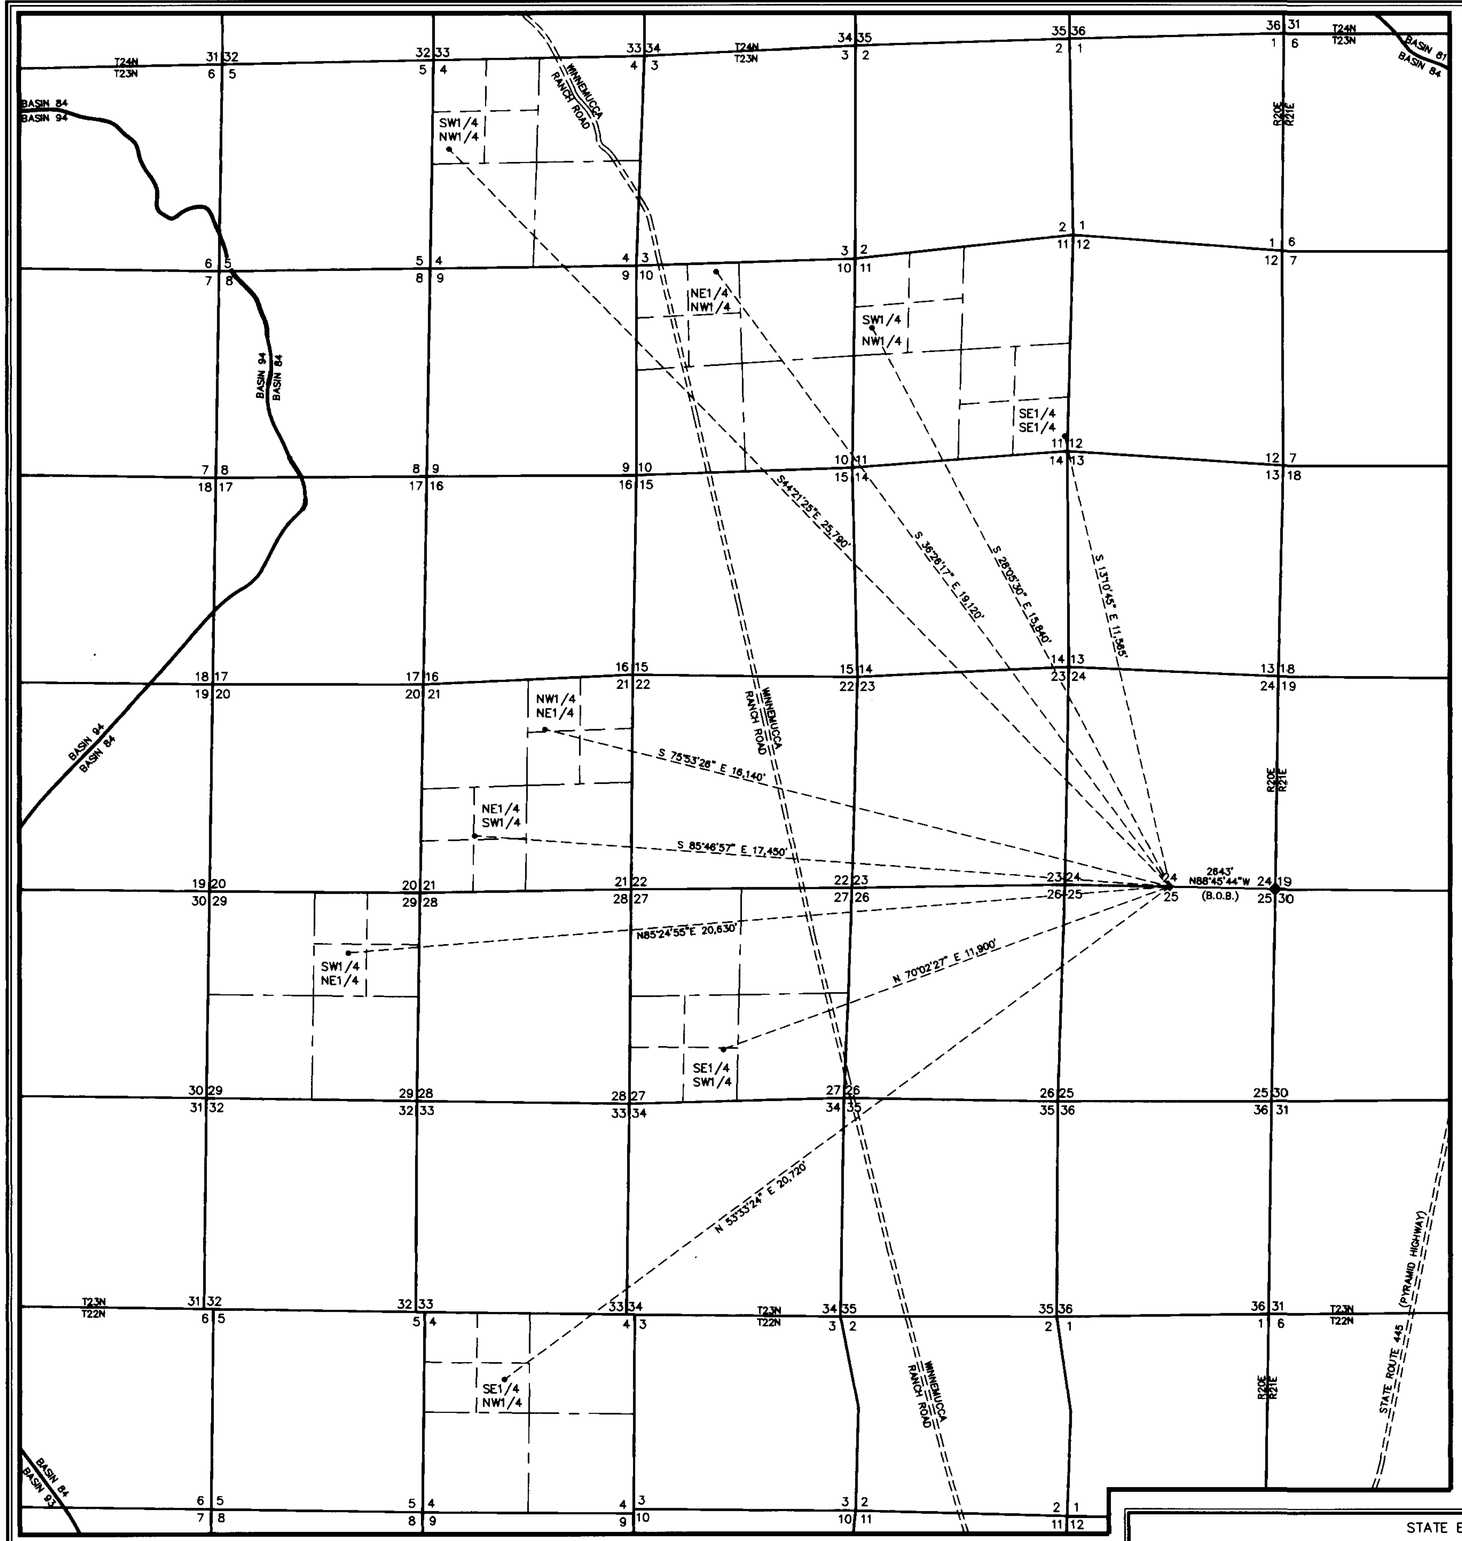

PROPOSED POINTS OF DIVERSION WITHIN THE SE1/4 NW1/4 SECTION 4, T22N, R20E, MDM, AND WITHIN THE SW1/4 NW1/4 SECTION 4, NE1/4 NW1/4 SECTION 10, SW1/4 NW1/4 SECTION 11, SE1/4 SE1/4 SECTION 11, NW1/4 NE1/4 SECTION 21, NE1/4 SW1/4 SECTION 21, SE1/4 SW1/4 SECTION 27, SW1/4 NE1/4 SECTION 29, T23N R20E, MDM.

3:40 PM • 12-MAY-2005

N:\DWGS\J27478_AquaTrac\Mapping\warmsprings_POD.DWG

SUMMIT ENGINEERING CORPORATION
CONSULTING ENGINEERS AND SURVEYORS
5405 MAE ANNE AVE. RENO, NEVADA 89523
(702) 747-8550

STATE OF NEVADA
SS
COUNTY OF WASHOE

I, RYAN G. COOK, BEING FIRST DULY SWORN, DEPOSE AND SAY THAT THIS MAP, CONSISTING OF ONE (1) SHEET, HAS BEEN CORRECTLY DRAWN TO THE DESIGNATED SCALE FROM INFORMATION OBTAINED FROM THE DIVISION OF WATER RESOURCES AND FROM NOTES OF A SURVEY MADE BY ME OR UNDER MY SUPERVISION AND DIRECTION, ON OR BEFORE APRIL 4, 2005; THAT IT TRULY AND CORRECTLY REPRESENTS THE PROPOSED POINTS OF DIVERSION, FROM AN UNDERGROUND SOURCE FOR QUASI-MUNICIPAL USE, BY AQUA TRAC, LLC, LOCATED WITHIN WASHOE COUNTY, STATE OF NEVADA.

RYAN G. COOK — STATE WATER RIGHTS SURVEYOR NO. 1112

PROFESSIONAL LAND SURVEYOR STATE OF NEVADA RYAN G. COOK EXPIRES 12/31/06 No. 15224

5-13-05

SUBSCRIBED AND SWORN TO BEFORE ME THIS 13TH DAY OF May, 2005.

Suzan L. Ferguson
NOTARY PUBLIC IN AND FOR WASHOE COUNTY, NEVADA

SUZAN L. FERGUSON
Notary Public - State of Nevada
Appointment Recorded in Washoe County
No: 97-0014-2 - Expires January 22, 2009

NOTE:
THE BASIN LINES SHOWN HEREON ARE APPROXIMATE.

BASIS OF BEARINGS:
Nevada State Plane Coordinate System West Zone, (NAD 83/94), grid.

LEGEND:

24 19 / 25 30	SECTION CORNER; FOUND 5/8" REBAR WITH ALUMINUM CAP LS3736 PER RECORD OF SURVEY 1205
24 / 25	QUARTER CORNER; FOUND 5/8" REBAR WITH ALUMINUM CAP LS3736 PER RECORD OF SURVEY 1205
•	PROPOSED POINT OF DIVERSION
B.O.B.	BASIS OF BEARINGS

SCALE 1"= 2000'

SCALE 1"= 2000'
0 2000 4000 6000 8000 10000

STATE ENGINEER'S USE

72454-72462

FILED
MAY 13 2005
STATE ENGINEER'S OFFICE

MAP TO ACCOMPANY APPLICATIONS TO APPROPRIATE WATER FOR QUASI-MUNICIPAL USE BY AQUA TRAC, LLC, FROM AN UNDERGROUND SOURCE WITHIN WASHOE COUNTY, NEVADA

WASHOE COUNTY STATE OF NEVADA

72462 72461 72460 72459 72458 72457 72456 72455 72454