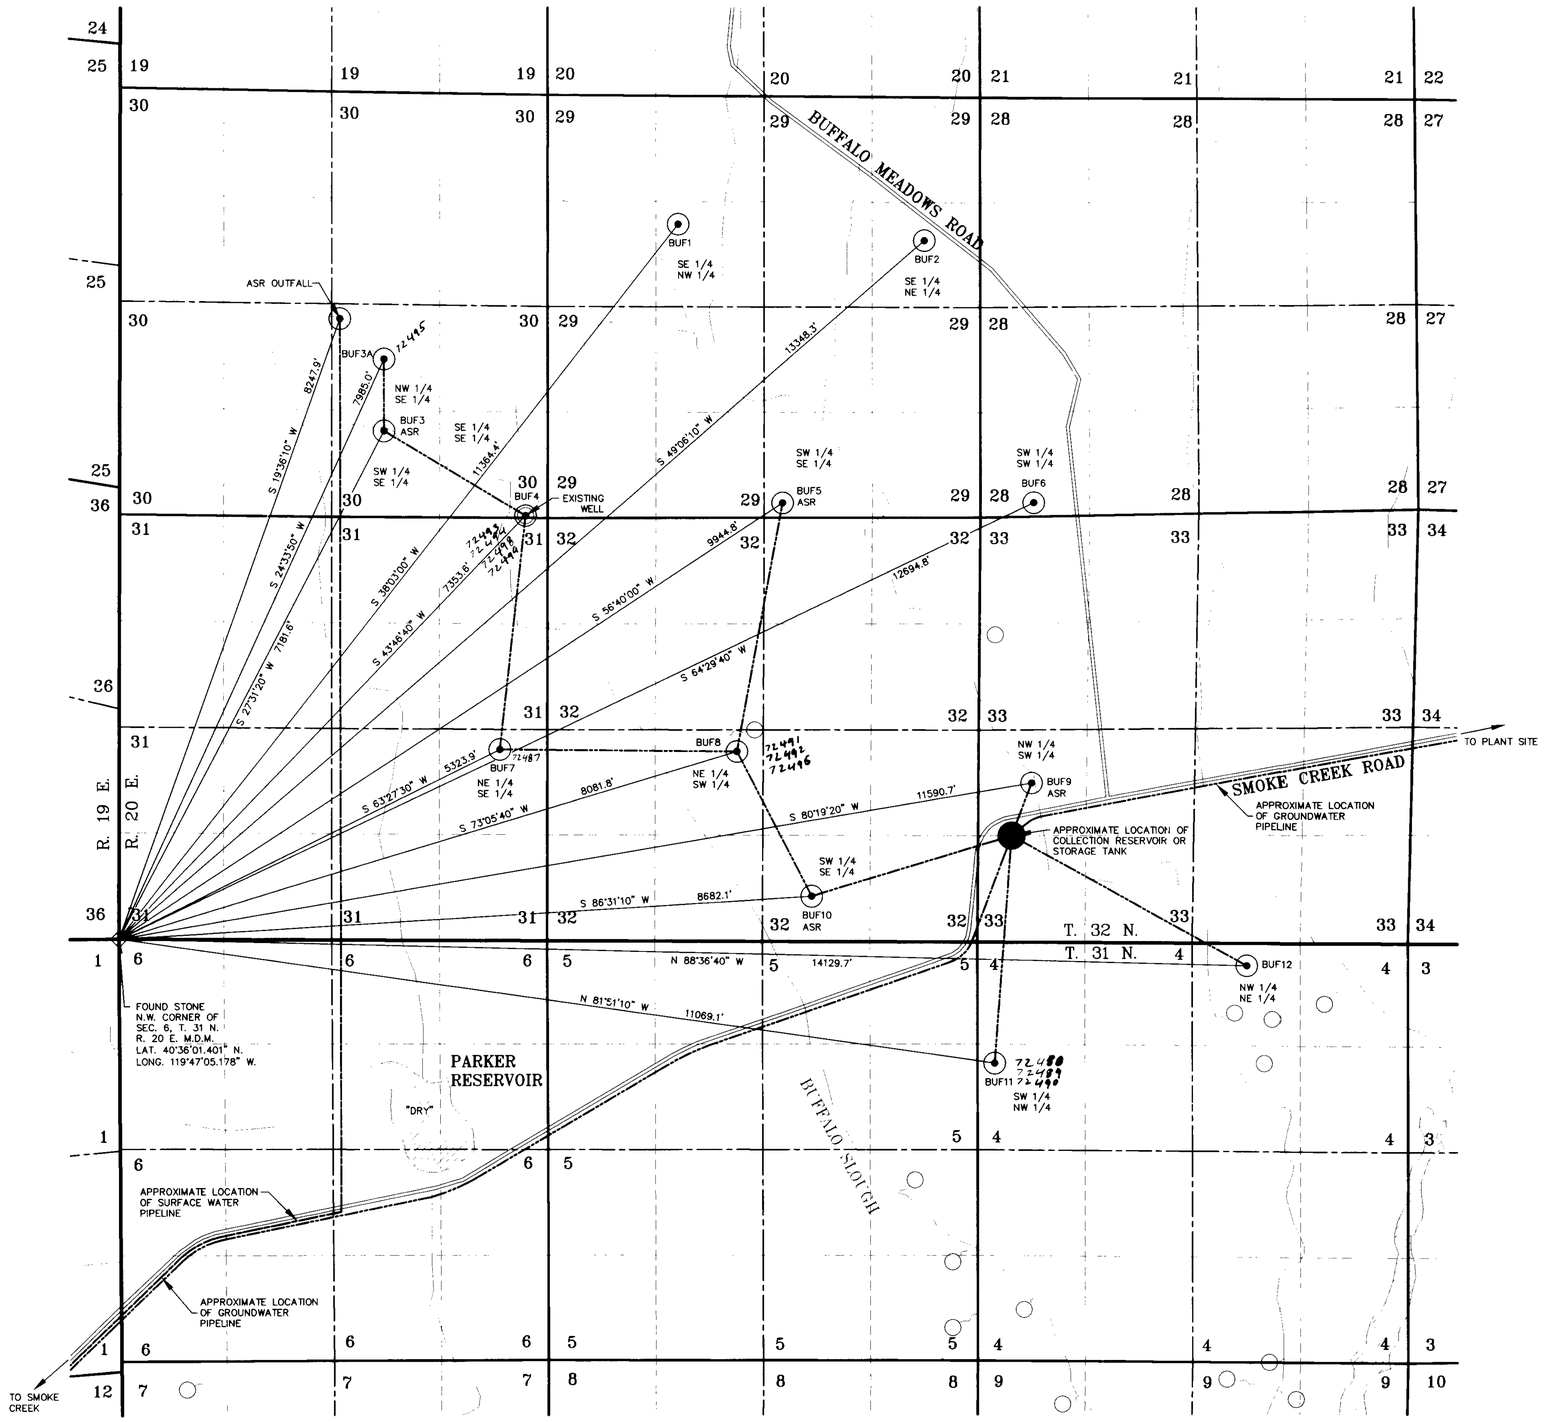

BASIS OF BEARINGS

THE BASIS OF BEARINGS WAS ESTABLISHED BY G.P.S., USING A KNOWN NAD83 NEVADA WEST ZONE COORDINATE ON AN N.G.S. CONTROL STATION DESCRIBED AS "SMOKE 1940", LAT. 40°37'18.528", LONG. 119°38'58.465". G.P.S. SURVEY ACCURATE WITHIN 3 TO 5 METERS.

NOTE

SECTIONAL BREAKDOWN PROVIDED BY BUREAU OF LAND MANAGEMENT GEOGRAPHIC COORDINATE DATA BASE.

LEGEND

- PROPOSED POINT OF DIVERSION
- FOUND SECTION CORNER
- EXISTING SPRING
- GROUNDWATER PIPELINE
- SURFACE WATER PIPELINE

STATE OF NEVADA
SS
COUNTY OF WASHOE

I, Harry R. Ericson, being first duly sworn, depose and say that this map, consisting of one sheet, has been correctly drawn to the designated scale from field notes of a survey made by me or under my supervision and direction on or before the 10th day of October, 2004; that it truly and correctly represents the proposed location and extent of the works used to divert water from surface and underground sources in Washoe County, Nevada by Granite Fox Power LLC, for industrial, power generation, and domestic purposes.

HARRY R. ERICSON
STATE WATER RIGHT SURVEYOR NO. 332
PROFESSIONAL LAND SURVEYOR NO. 1797

Subscribed and sworn to before me this 5th day of April, 2005.

NOTARY PUBLIC
My commission expires: 9-30-06

JUDI STEWART
Notary Public - State of Nevada
Appointment Recorded in Washoe County
No: 94-1560-2 - Expires September 30, 2006

Stantec Consulting
6980 Sierra Center Parkway
Suite 100
Reno, Nevada 89511 USA
Tel: (775) 850-0777
Fax: (775) 850-0787
stantec.com

1"=1000' 0 1000' 1500' 2000'
(IN FEET)
1 inch = 1000 ft.

STATE ENGINEER'S USE

with 25Apr05 sheet 1 of 2 for 72487

72487-72499
FILED
APR 06 2005
STATE ENGINEER'S OFFICE

MAP TO ACCOMPANY APPLICATIONS TO CHANGE THE POINT OF DIVERSION, PLACE AND MANNER OF USE OF PERMIT NOS. 2705, 7142, 11443, 16523, 16810, 38125, 48156, APPLICATION NOS. 65029, 65030, PROOF NOS. 09090, 09091, 09092, 09093, BY GRANITE FOX POWER, LLC FOR INDUSTRIAL, POWER GENERATION, AND DOMESTIC USE FROM SURFACE AND UNDERGROUND SOURCES
WASHOE COUNTY NEVADA

72499 THRU 72487

Y:\52804\active\180401073\drawing\buffalo_pod.dwg
2005-04-04 03:16PM by: jackford

BASIS OF BEARINGS

THE BASIS OF BEARINGS WAS ESTABLISHED BY G.P.S., USING A KNOWN NAD83 NEVADA WEST ZONE COORDINATE ON AN N.G.S. CONTROL STATION DESCRIBED AS "SMOKE 1940", LAT. 40°37'18.528", LONG. 119°38'58.465". G.P.S. SURVEY ACCURATE WITHIN 3 TO 5 METERS.

LEGEND

- PROPOSED TANK OR RESERVOIR
- PROPOSED WELL AND POINT OF DIVERSION
- EXISTING WELL AND POINT OF DIVERSION
- GROUNDWATER PIPELINE
- SURFACE WATER PIPELINE
- WATER LINE SERVICE

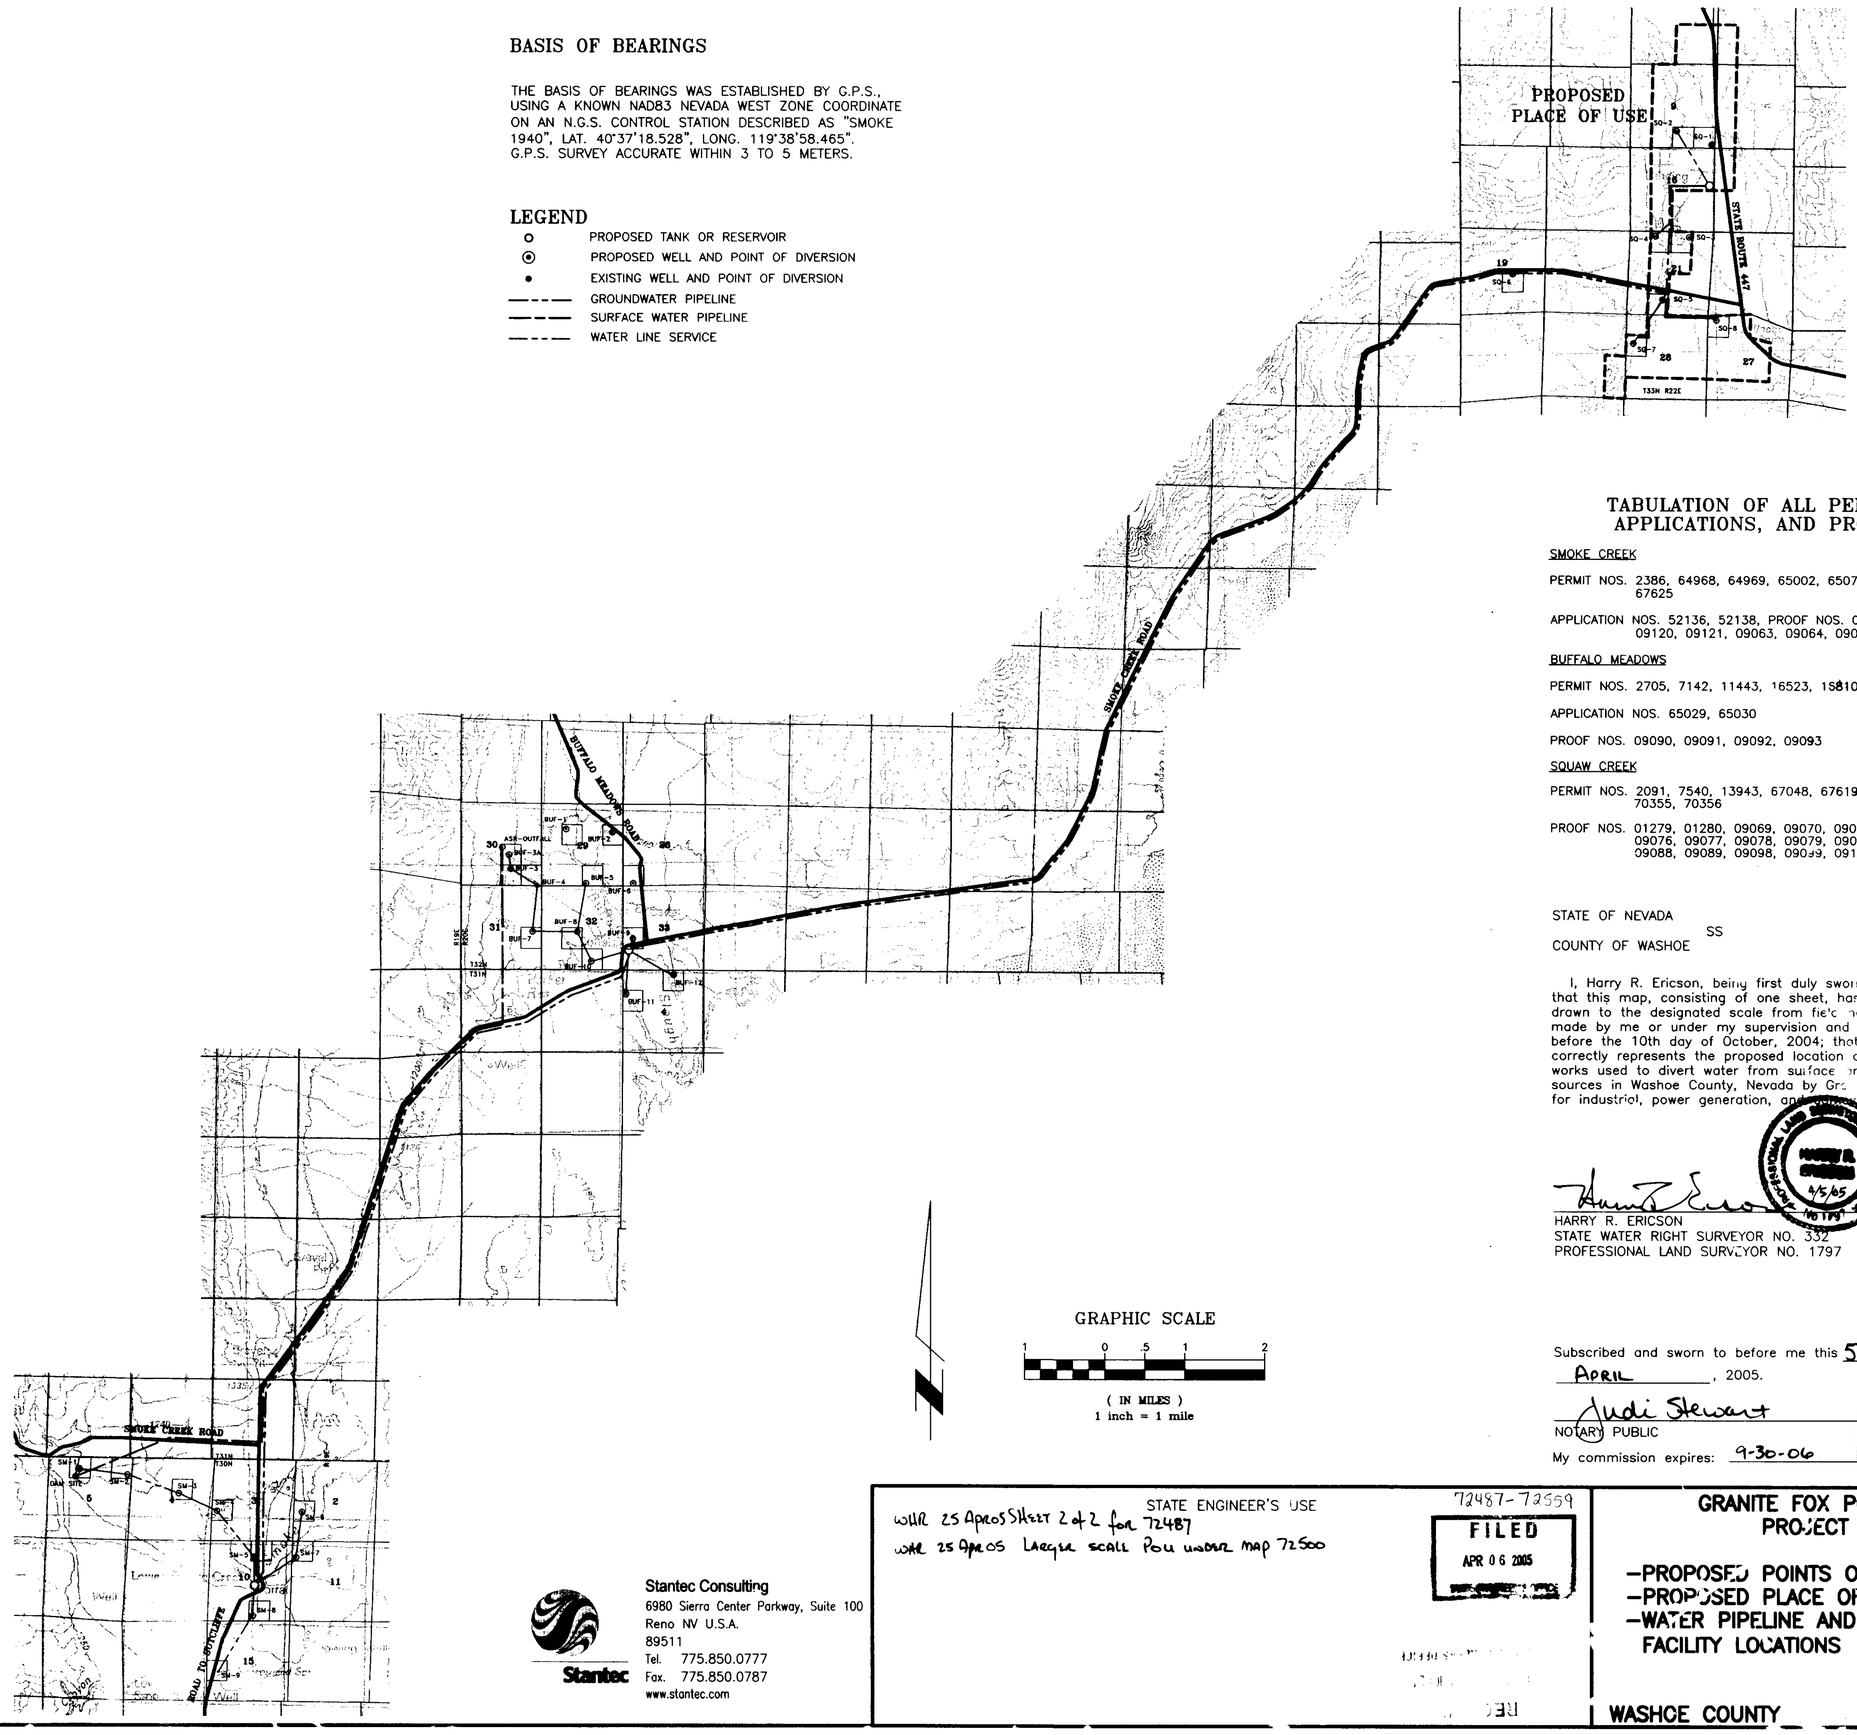

TABULATION OF ALL PERMITS, APPLICATIONS, AND PROOFS

SMOKE CREEK

PERMIT NOS. 2386, 64968, 64969, 65002, 65077, 65078, 67623, 67624, 67625

APPLICATION NOS. 52136, 52138, PROOF NOS. 02524, 02674, 02676, 09120, 09121, 09063, 09064, 09066, 09083, 09084

BUFFALO MEADOWS

PERMIT NOS. 2705, 7142, 11443, 16523, 15810, 38125, 48156

APPLICATION NOS. 65029, 65030

PROOF NOS. 09090, 09091, 09092, 09093

SQUAW CREEK

PERMIT NOS. 2091, 7540, 13943, 67048, 67619, 67620, 67621, 67622, 70355, 70356

PROOF NOS. 01279, 01280, 09069, 09070, 09072, 09073, 09074, 09075, 09076, 09077, 09078, 09079, 09080, 09081, 09082, 09087, 09088, 09089, 09098, 09099, 09100, 09123, 09128

STATE OF NEVADA
SS
COUNTY OF WASHOE

I, Harry R. Ericson, being first duly sworn, depose and say that this map, consisting of one sheet, has been correctly drawn to the designated scale from field notes of a survey made by me or under my supervision and direction on or before the 10th day of October, 2004; that it truly and correctly represents the proposed location and extent of the works used to divert water from surface and underground sources in Washoe County, Nevada by Granite Fox Power LLC for industrial, power generation, and domestic purposes.

HARRY R. ERICSON
STATE WATER RIGHT SURVEYOR NO. 332
PROFESSIONAL LAND SURVEYOR NO. 1797

Subscribed and sworn to before me this 5th day of APRIL, 2005.

NOTARY PUBLIC

My commission expires: 9-30-06

JUDI STEWART
Notary Public - State of Nevada
Appointment Recorded in Washoe County
No: 94-1560-2 - Expires September 30, 2006

Stantec Consulting
6980 Sierra Center Parkway, Suite 100
Reno NV U.S.A.
89511
Tel. 775.850.0777
Fax. 775.850.0787
www.stantec.com

STATE ENGINEER'S USE

WUR 25 APROS SHEET 2 of 2 for 72487
WUR 25 APROS LARGER SCALE POU WATER MAP 72500

72487-72559

FILED
APR 06 2005

GRANITE FOX POWER, LLC PROJECT MAP

- PROPOSED POINTS OF DIVERSION
- PROPOSED PLACE OF USE
- WATER PIPELINE AND WATER STORAGE FACILITY LOCATIONS

WASHOE COUNTY NEVADA

72533 THRU 72559

72499 THRU 72487