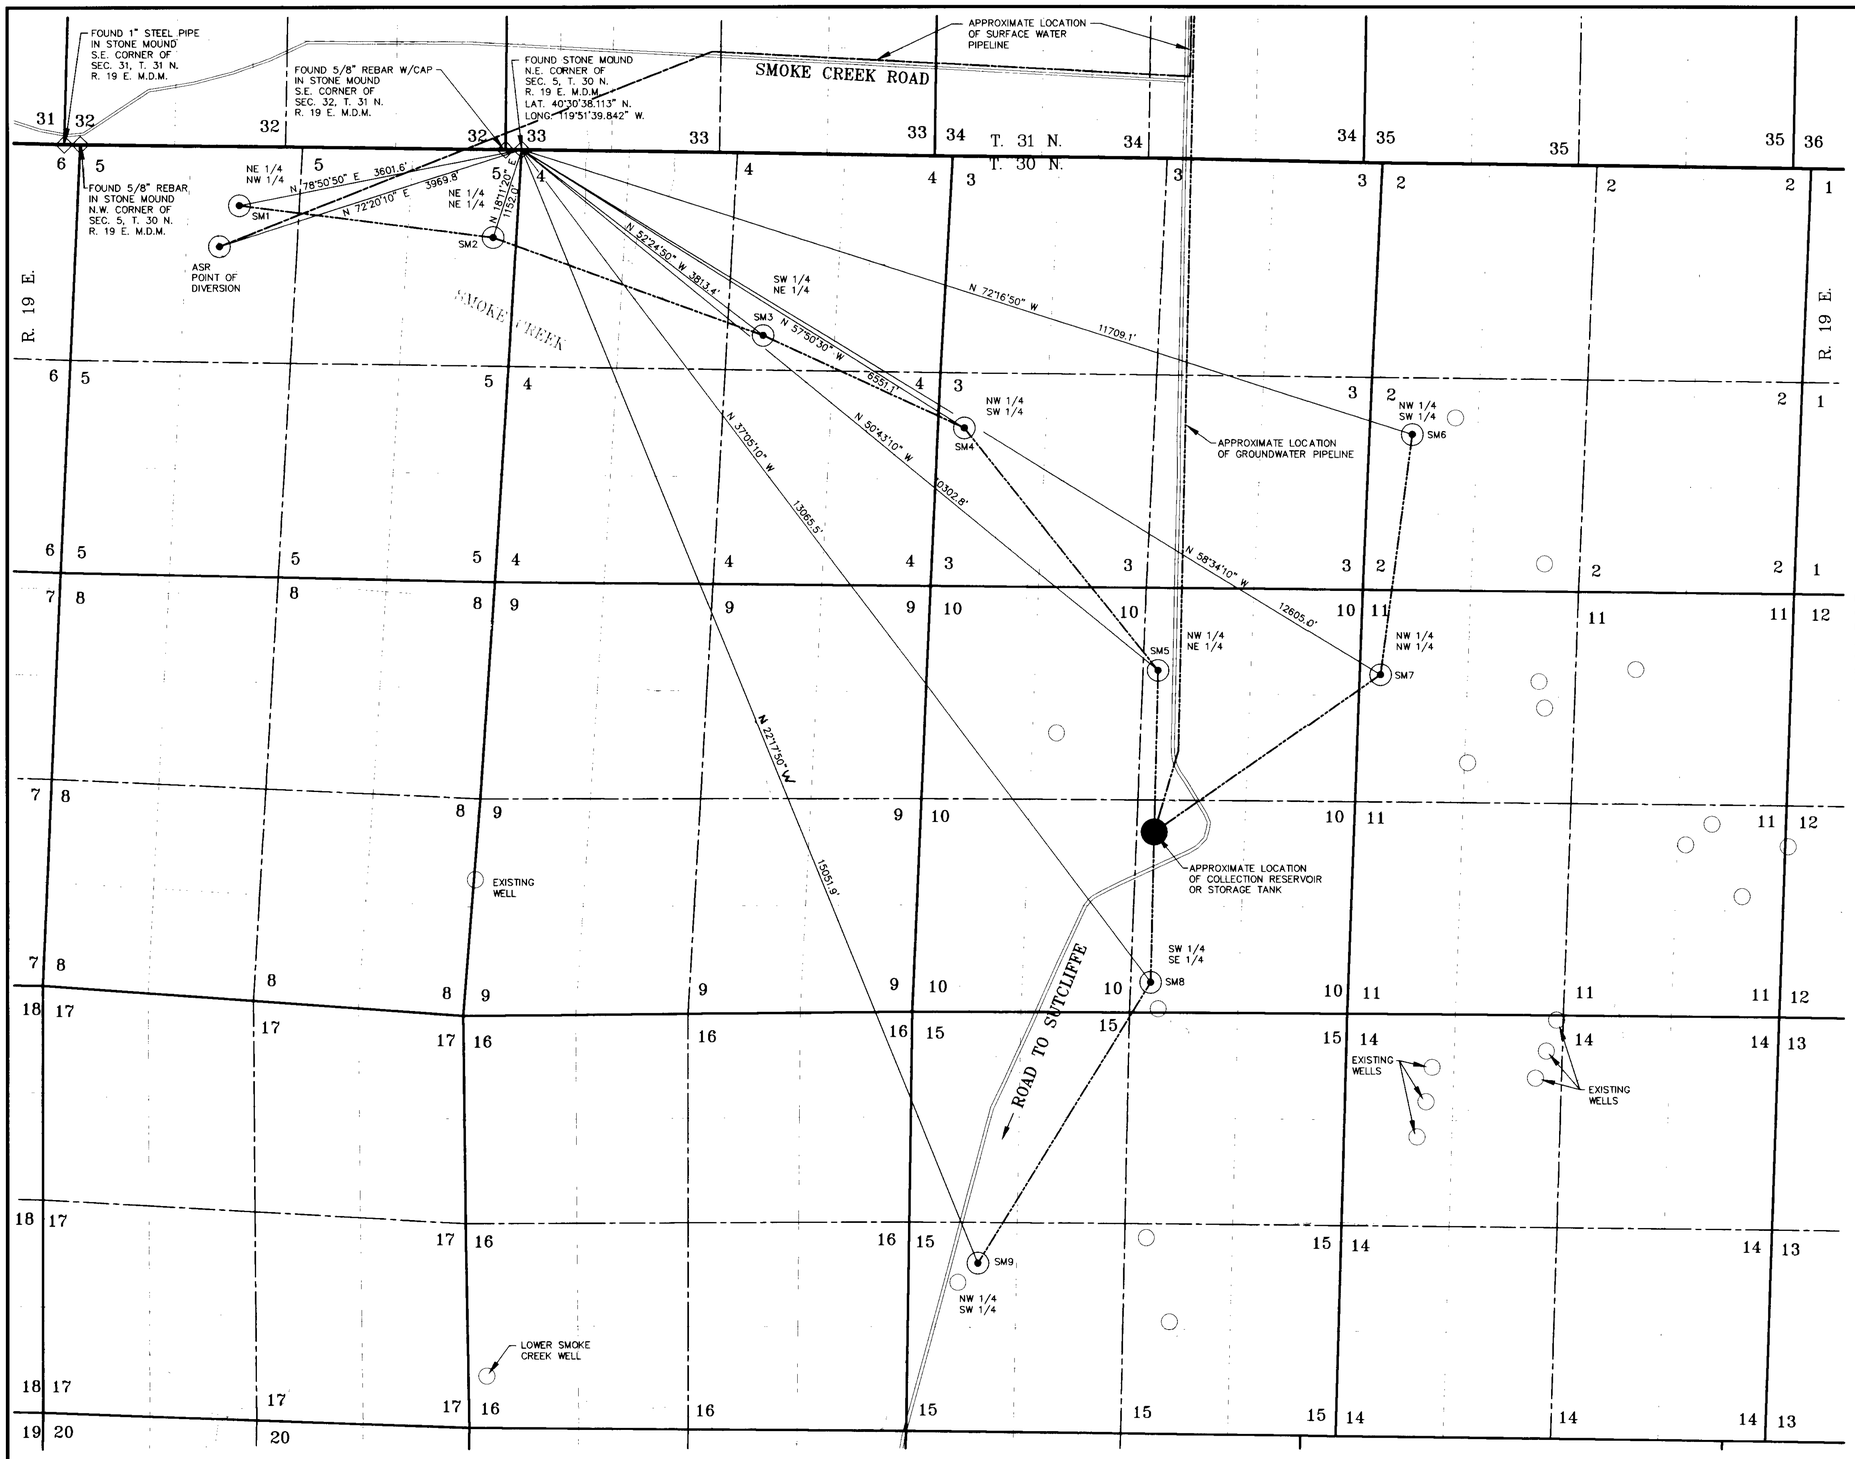

BASIS OF BEARINGS

THE BASIS OF BEARINGS WAS ESTABLISHED BY G.P.S., USING A KNOWN NAD83 NEVADA WEST ZONE COORDINATE ON AN N.G.S. CONTROL STATION DESCRIBED AS "SMOKE 1940", LAT. 40°37'18.528", LONG. 119°38'58.465". G.P.S. SURVEY ACCURATE WITHIN 3 TO 5 METERS.

NOTE

SECTIONAL BREAKDOWN PROVIDED BY BUREAU OF LAND MANAGEMENT GEOGRAPHIC COORDINATE DATA BASE.

LEGEND

- PROPOSED POINT OF DIVERSION
- FOUND SECTION CORNER
- EXISTING SPRINGS AND WELLS
- SURFACE WATER PIPELINE
- GROUNDWATER PIPELINE

STATE OF NEVADA
SS
COUNTY OF WASHOE

I, Harry R. Ericson, being first duly sworn, depose and say that this map, consisting of one sheet, has been correctly drawn to the designated scale from field notes of a survey made by me or under my supervision and direction on or before the 10th day of October, 2004; that it truly and correctly represents the proposed location and extent of the works used to divert water from surface and underground sources in Washoe County, Nevada by Granite Fox Power LLC, for industrial, power generation, and domestic purposes.

HARRY R. ERICSON
STATE WATER RIGHT SURVEYOR NO. 332
PROFESSIONAL LAND SURVEYOR NO. 1797

HARRY R. ERICSON 06/05/05 No 1797 EXP 12/31/06

Subscribed and sworn to before me this 5TH day of MAY, 2005.

NOTARY PUBLIC

My commission expires: 9-30-06

JUDI STEWART
Notary Public - State of Nevada
Appointment Recorded in Washoe County
No: 94-1555-2 - Expires September 30, 2006

Stantec Consulting
6980 Sierra Center Parkway
Suite 100
Reno, Nevada 89511 USA
Tel: (775) 850-0777
Fax: (775) 850-0787
stantec.com

1"=1000' 0 1000' 1500' 2000'
(IN FEET)
1 inch = 1000 ft.

STATE ENGINEER'S USE

DJL A PORTION OF 09063, 65002, 2386(C.443)

MAY 09 2005

RECEIVED
MAY 09 2005
STATE ENGINEER'S OFFICE

MAP TO ACCOMPANY APPLICATIONS TO CHANGE THE POINT OF DIVERSION, PLACE AND MANNER OF USE OF PERMIT NOS. 2386 CERTIFICATE 443, 64968, 64969, 65002, 65077, 65078, 67623, 67624, 67625, A PORTION OF 52136 & 52138, PROOF NOS. 02524, 02674, 02676, 09120, 09121, 09063, 09064, 09066, 09083, 09084, BY GRANITE FOX POWER, LLC FOR INDUSTRIAL, POWER GENERATION, AND DOMESTIC USE FROM SURFACE AND UNDERGROUND SOURCES WASHOE COUNTY NEVADA

72727 72726 file under → 72535 THRU 72559