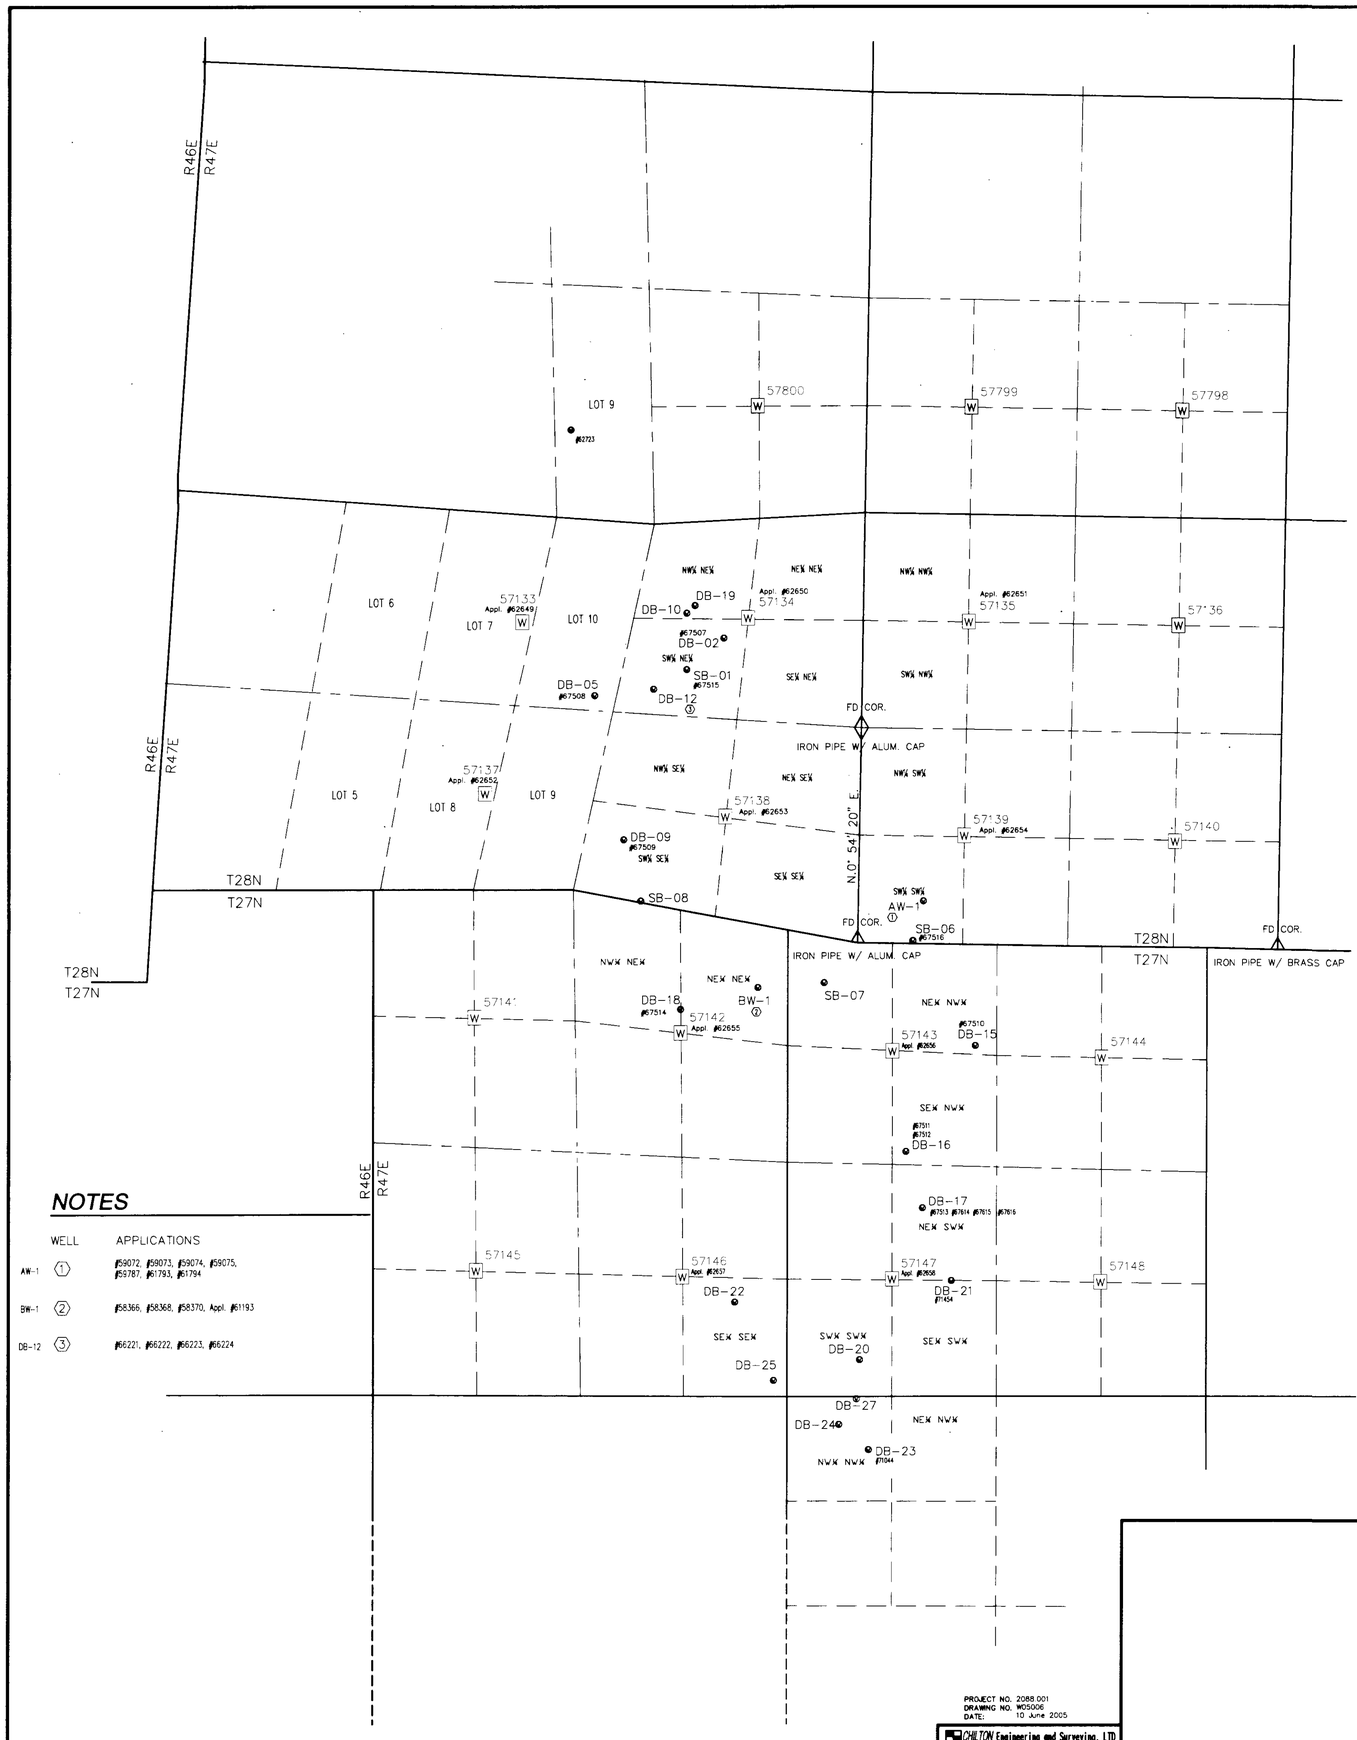

BASIS OF BEARINGS: East line of **SE¼ of Section 31, T.28N., R.47E., M.D.M., being N.0°54'20"E.**, as shown on that U.S. CADASTRAL DEPENDENT RESURVEY MAP of said township, accepted February 8, 1996.

N

LEGEND

- PROPOSED PLACE OF USE
- WELL SITE
- "BLOCK" WELL PERMIT

SURVEYOR'S CERTIFICATE

I, WILLIAM A. NISBET, BEING FIRST DULY SWORN, DEPOSE AND SAY THAT THIS MAP, CONSISTING OF ONE SHEET, HAS BEEN CORRECTLY DRAWN TO THE DESIGNATED SCALE FROM FIELD NOTES OF A SURVEY MADE UNDER MY SUPERVISION ON THE 6TH DAY OF APRIL, 2005; THAT IT TRULY AND CORRECTLY REPRESENTS THE PROPOSED LOCATION AND EXTENT OF THE WORKS USED TO DIVERT WATER FROM **UNDERGROUND SOURCES** IN **LANDER COUNTY** BY **CORTEZ JOINT VENTURE** FOR **MINING, MILLING, DEWATERING, AND DOMESTIC PURPOSES** . THAT THE PROPOSED POINT OF DIVERSION, THE APPROXIMATE LOCATION AND SIZE OF THE DIVERTING CHANNELS, OR OTHER CONDUIT, THE PLACE OF USE, AND THE LOCATION AND NAMES OF ALL OTHER WORKS OR STREAMS WHICH ARE CROSSED BY, OR CONNECTED WITH, THE SAID WORKS, ARE FULLY AND CORRECTLY DESIGNATED THEREON.

William A. Nisbet

WILLIAM A. NISBET
NEVADA STATE WATER RIGHT SURVEYOR NO. 448

PROFESSIONAL LAND SURVEYOR, STATE OF NEVADA
WILLIAM A. NISBET
6/13/05
No. 3805

Exp. 12/31/05

NOTARY PUBLIC CERTIFICATE

STATE OF NEVADA

COUNTY OF ELKO

SUBSCRIBED AND SWORN TO BEFORE ME ON THIS 13TH DAY OF June, 2005 BY WILLIAM A. NISBET.

BY: Coralee Griswold
NOTARY PUBLIC IN AND FOR
ELKO COUNTY, NEVADA

CORALEE GRISWOLD
Notary Public, State of Nevada
Appointment No. 94-1085-5
My Appt. Expires May 28, 2006

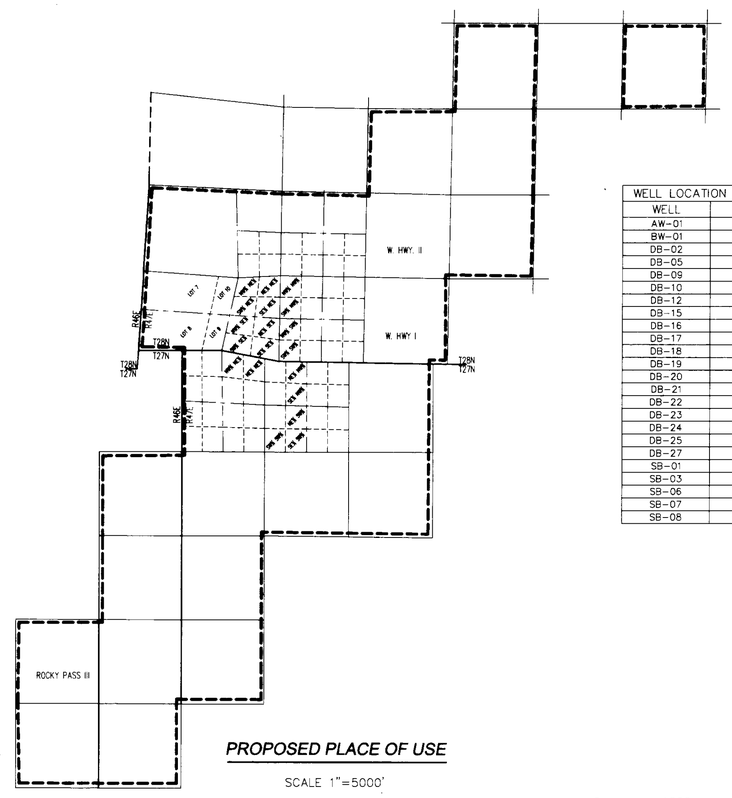

PROPOSED PLACE OF USE

SCALE 1"=5000'

WELL LOCATION TIES TO SE COR SEC 32		
WELL	BEARING	DISTANCE
AW-01	S 82°12' E	4512'
BW-01	N 85°51' E	6569'
DB-02	S 60°45' E	8009'
DB-05	S 69°41' E	9189'
DB-09	S 80°29' E	8362'
DB-10	S 60°27' E	8567'
DB-12	S 67°26' E	8525'
DB-15	N 72°24' E	3998'
DB-16	N 61°36' E	5328'
DB-17	N 54°06' E	5526'
DB-18	N 84°19' E	7560'
DB-19	S 59°34' E	8525'
DB-20	N 45°39' E	7364'
DB-21	N 44°41' E	5845'
DB-22	N 57°19' E	8047'
DB-23	N 39°24' E	8119'
DB-24	N 46°48' E	8142'
DB-25	N 49°36' E	8337'
DB-27	N 43°16' E	7740'
SB-01	S 64°44' E	8242'
SB-03	S 57°22' E	5905'
SB-06	S 88°35' E	4603'
SB-07	N 85°51' E	5734'
SB-08	S 85°36' E	8053'

0 1000 2000 3000

SCALE: 1"=1000'

NOTES

WELL		APPLICATIONS
AW-1	1	#59072, #59073, #59074, #59075, #59787, #61793, #61794
BW-1	2	#58366, #58368, #58370, Appl. #61193
DB-12	3	#66221, #66222, #66223, #66224

PROJECT NO. 2088.001
DRAWING NO. W05006
DATE: 10 June 2005

CHILTON Engineering and Surveying, LTD
(775) 738-2121 421 Court Street Elko, Nevada 89801

STATE ENGINEER'S USE

72605-Total

FILED
SEP 02 2005
STATE ENGINEER'S OFFICE

MAP TO ACCOMPANY APPLICATION TO CHANGE POINT OF DIVERSION AND PLACE OF USE OF WATER (OR PORTION) HERETOFORE APPROPRIATED

UNDER PERMITS
#57133, 58366, 58368, 58370, 59072–59075, 59787, 61793, 61794, 66221–66224, 67507–67510, 67512–67515

FOR: MINING, MILLING, DEWATERING AND DOMESTIC PURPOSES
BY: CORTEZ JOINT VENTURE
FROM: UNDERGROUND SOURCES
IN: LANDER COUNTY

W05006

72691 T