PROPOSED POINTS OF DIVERSION and PLACE OF USE
T.21N., R.50E., T.21N., 51E., T.21N., R.52E., T.21 1/2N., 51 1/2E., T.21 1/2N., R.52E., T.21 1/2N., R.53E., T.22N., R.50E., T.22N., R.51E., T.22N., R.51 1/2E., T.22N., R.52E., T22N., R.53E., and T.23N., R.51E., M.D.M. EUREKA COUNTY, NEVADA

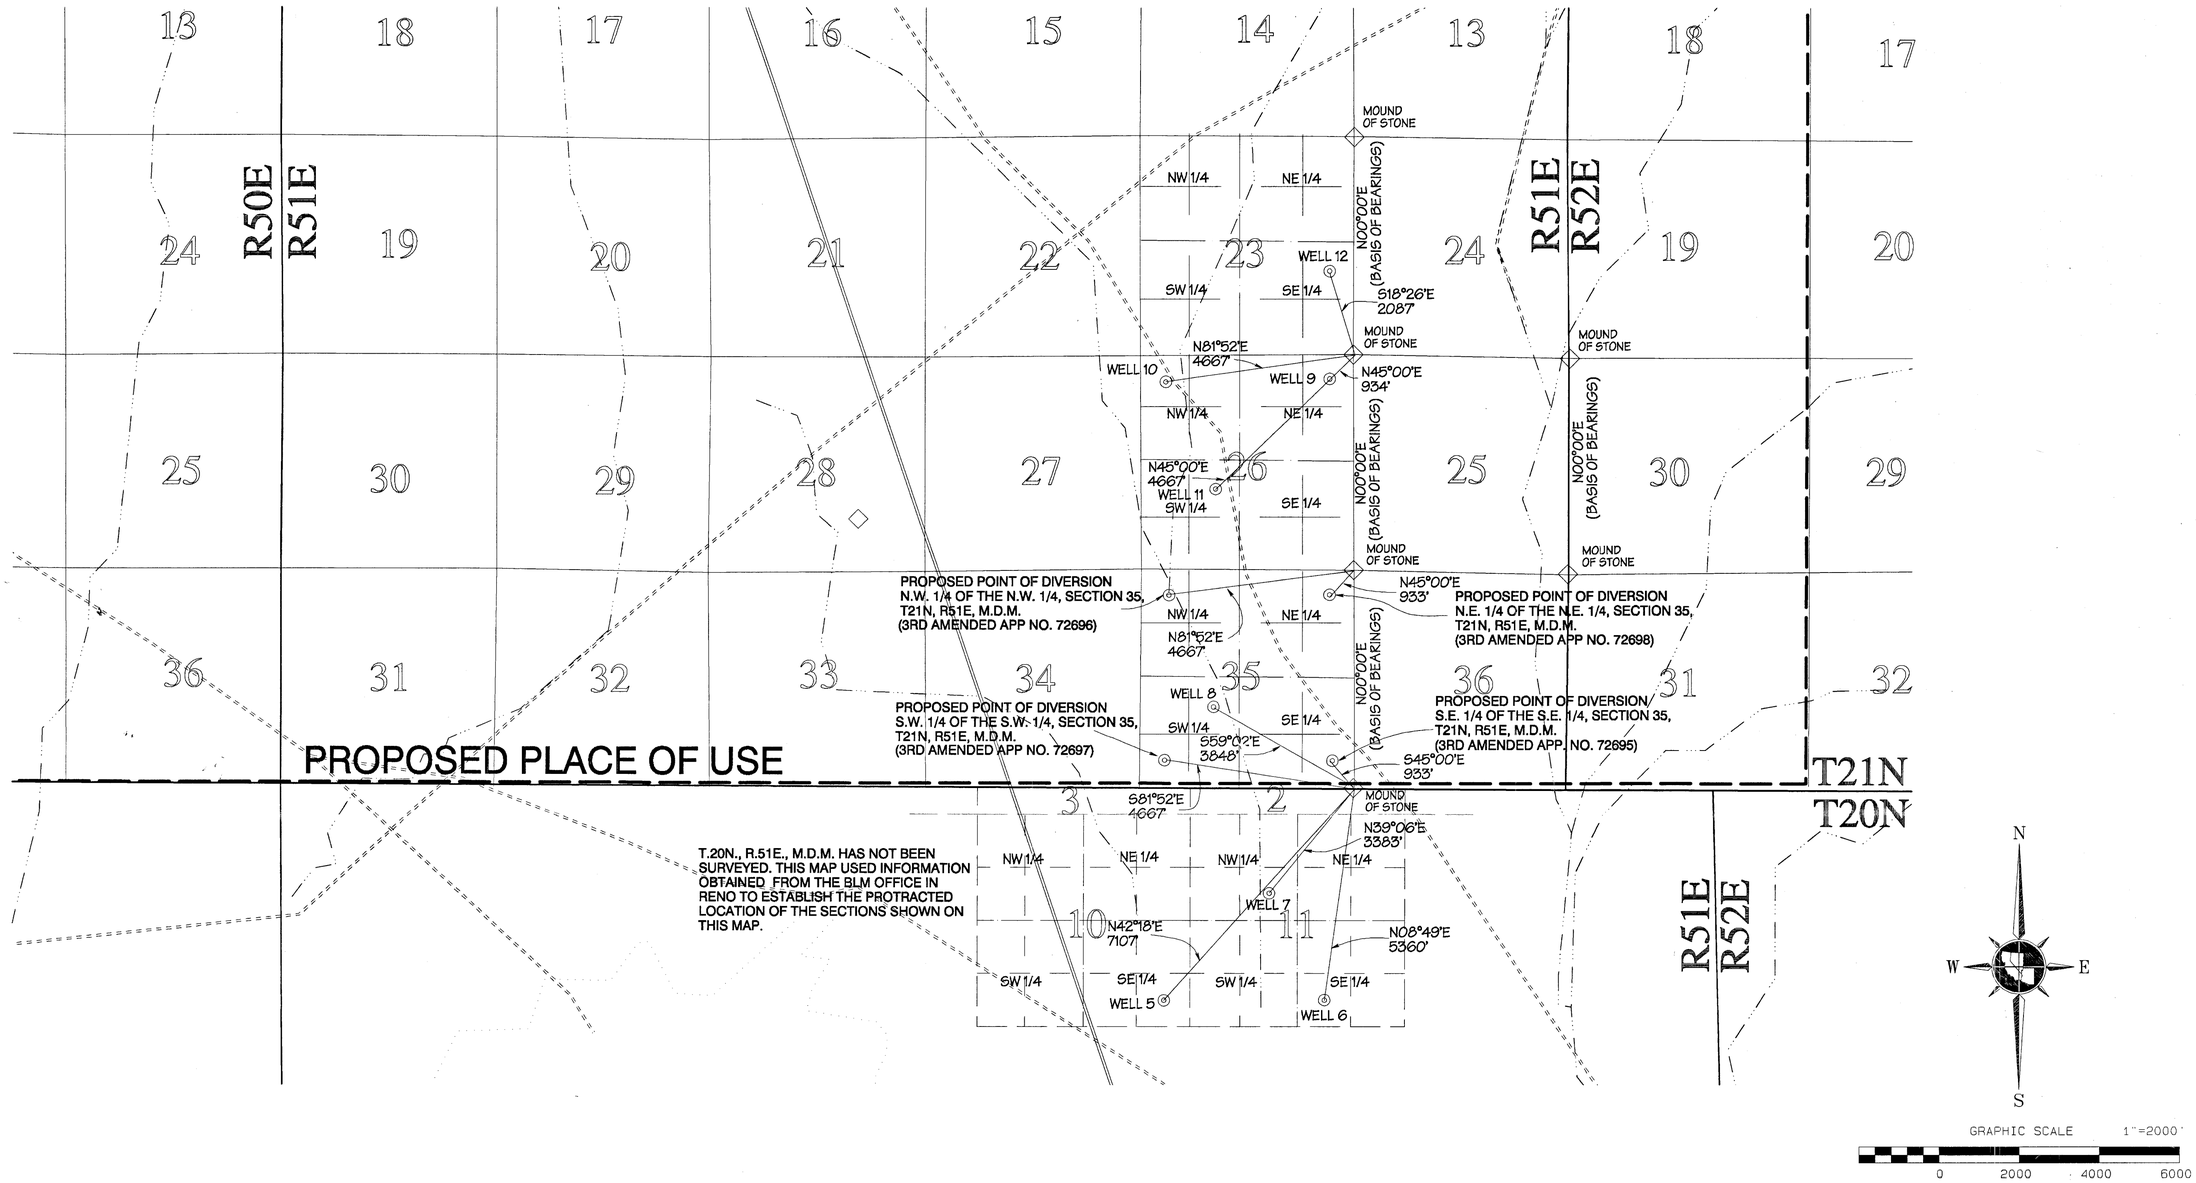

TRI STATE SURVEYING, LTD
1925 E. PRATER WAY
SPARKS, NEVADA 89434
(775) 358-9491 * FAX: (775) 358-3664

JOB #05202.01.RM

LEGEND

	IMPROVED ROAD		TOWNSHIP/RANGE LINE
	UNIMPROVED ROAD		DITCH OR DRAINAGE
	MOUNTAIN SLOPE DELINIATION		WELL TIE
	SECTION LINE	WELL ◎	POINT OF DIVERSION
	QUARTER SECTION LINE		16TH SECTION LINE
CORNER ◇	EXISTING CORNER (PER GLO)		PROPOSED PLACE OF USE

STATE ENGINEER'S USE

FILED
DEC 05 2005
STATE ENGINEER'S OFFICE

MAP TO ACCOMPANY
2ND AMENDED APPLICATION NOS. 72695, 72696, 72697, and 72698
TO APPROPRIATE WATER
FOR MINING, MILLING & DEWATERING PURPOSES
BY

Idaho General Mines, Inc.

FROM
UNDERGROUND SOURCES
WITHIN EUREKA COUNTY, NEVADA

85576 85580 85583 84122 T 79939 79933 79928 79925 79918 79916 79914 79912 79911 76681 76680 (73545 THRU 73552) 72698 72697 72696 72695