PROPOSED POINT OF DIVERSION & PLACE OF USE
PORTIONS OF SECTION 7, T.20N., R.19E., M.D.M.
WASHOE COUNTY, NEVADA

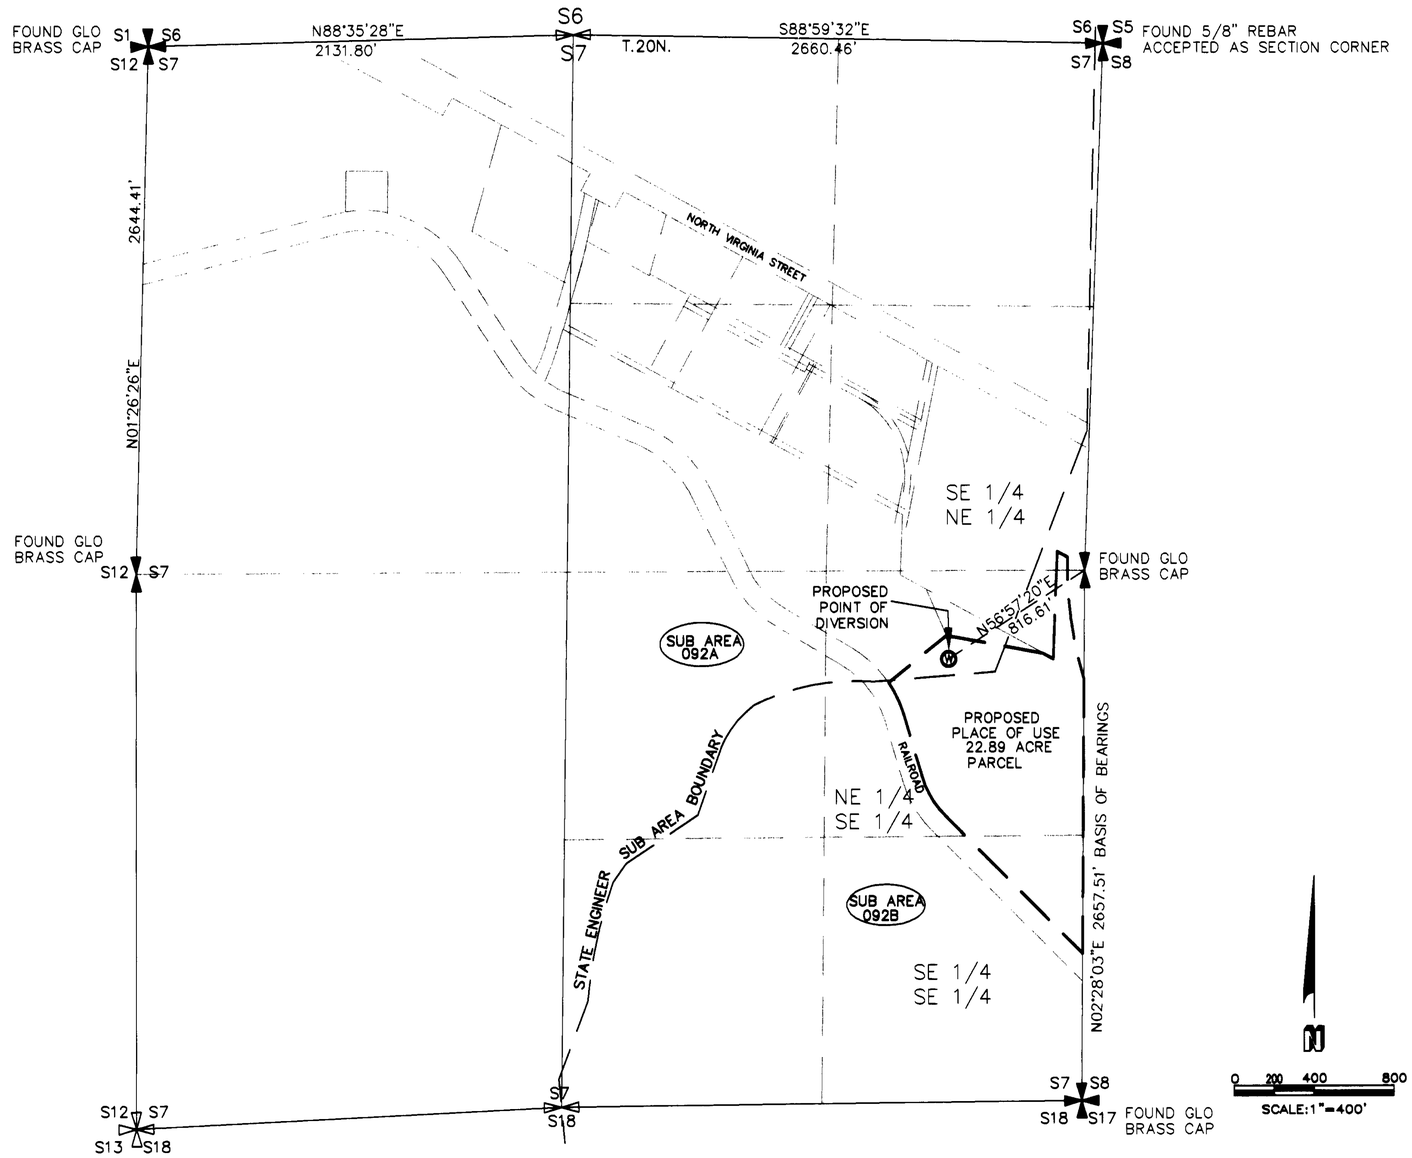

State of Nevada
County of Washoe

I, Michael D. Buschelman, being first duly sworn, depose and say that this map consisting of one sheet, has been correctly drawn to the designated scale from a survey prepared by me, or under my supervision and direction on or before May 5, 2005; that this map truly and correctly represents the proposed point of diversion and place of use of underground water in Washoe County, Nevada, by Brent Thompson and Dave Waters, for Commercial and Domestic Purposes.

Michael D. Buschelman
Michael D. Buschelman
State Water-Right Surveyor No. 79

MICHAEL D. BUSCHELMAN
PROFESSIONAL LAND SURVEYOR
STATE OF NEVADA
No. 7469

Subscribed and sworn to before me on this 5th day of May, 2005

Diane M. Bigby
Notary Public

DIANE M. BIGBY
Notary Public - State of Nevada
Appointment Recorded in Washoe County
No: 99-0037-2 - Expires June 19, 2008

REFERENCES

1. Parcel Map No. 544, Official Records of Washoe County, Nevada
2. Parcel Map No. 518, Official Records of Washoe County, Nevada
3. GLO Plat dated August 17, 1943 for T.20 N., R.19E., M.D.M.
4. Comparison Of Boundaries For Lemmon Valley Subareas 092A and 092B Water Resources Bulletin No. 42

NOTES

Subdivision Basin Boundary Line established from data provided by the Nevada State Engineers Office.

BASIS OF BEARINGS

BASIS OF BEARINGS FOR THIS SURVEY BEING THE EAST LINE OF THE SOUTHEAST ONE-QUARTER OF SECTION 7, TOWNSHIP 20 NORTH, RANGE 19 EAST, M.D.M., AS PER OFFICIAL GLO PLAT DATED AUGUST 17, 1943.

Michael D. Buschelman Consulting, Inc.
Post Office Box 51371
Sparks, Nevada 89435
(775) 355-9628

STATE ENGINEER'S USE

72766, 72767

FILED
MAY 12 2005
STATE ENGINEER'S OFFICE

RECEIVED
05 MAY 12 PM 2:03
STATE ENGINEERS OFFICE

MAP TO ACCOMPANY APPLICATION TO CHANGE THE POINT OF DIVERSION, PLACE & MANNER OF USE OF WATER HERETOFORE APPROPRIATED UNDER A PORTION OF PERMIT NO'S. 66958 & 66959 FOR COMMERCIAL AND DOMESTIC PURPOSES BY

BRENT THOMPSON & DAVE WATERS

FROM AN UNDERGROUND SOURCE WITHIN WASHOE COUNTY, NEVADA

72767 72766