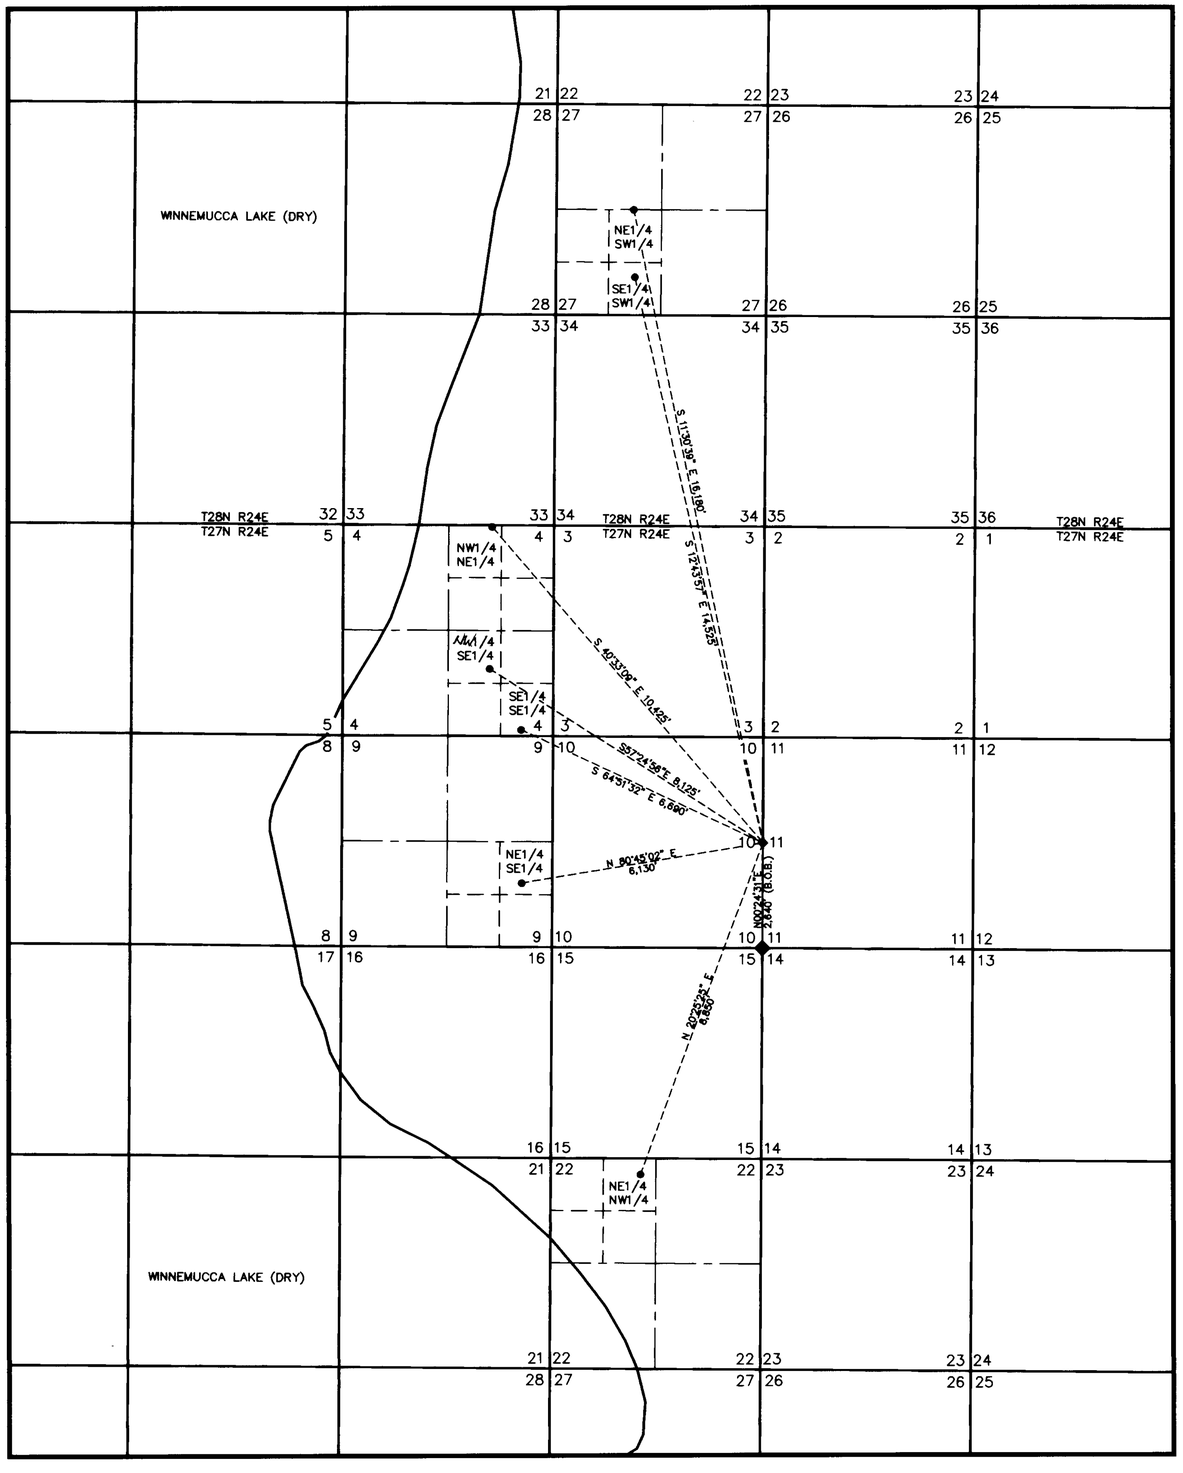

PROPOSED POINTS OF DIVERSION WITHIN THE SECTION 4, SECTION 9, AND SECTION 22, T27N, R24E, MDM, & SECTION 27, T28N, R24E, MDM (BASIN #80)

STATE OF NEVADA
SS
COUNTY OF WASHOE

I, RYAN G. COOK, BEING FIRST DULY SWORN, DEPOSE AND SAY THAT THIS MAP, CONSISTING OF ONE (1) SHEET, HAS BEEN CORRECTLY DRAWN TO THE DESIGNATED SCALE FROM INFORMATION OBTAINED FROM THE DIVISION OF WATER RESOURCES AND FROM NOTES OF A SURVEY MADE BY ME OR UNDER MY SUPERVISION AND DIRECTION, ON OR BEFORE MAY 24, 2005; THAT IT TRULY AND CORRECTLY REPRESENTS THE PROPOSED POINTS OF DIVERSION, FROM AN UNDERGROUND SOURCE FOR QUASI-MUNICIPAL USE, BY AQUA TRAC, LLC, LOCATED WITHIN PERSHING COUNTY, STATE OF NEVADA.

RYAN G. COOK — STATE WATER RIGHTS SURVEYOR NO. 1112

RYAN G. COOK — LAND SURVEYOR — STATE OF NEVADA — PROFESSIONAL No. 15224 — EXPIRES 12/31/06

5-24-2005

SUBSCRIBED AND SWORN TO BEFORE ME THIS 24TH DAY OF May, 2005.

Suzan L. Ferguson
NOTARY PUBLIC IN AND FOR WASHOE COUNTY, NEVADA

SUZAN L. FERGUSON
Notary Public - State of Nevada
Appointment Recorded in Washoe County
No: 97-0014-2 - Expires January 22, 2008

BASIS OF BEARINGS:

Nevada State Plane Coordinate System West Zone, (NAD 83/94), grid.

LEGEND:

10 11 / 15 14	SECTION CORNER; FOUND 1924 BLM BRASS CAP
10◆11	QUARTER CORNER; FOUND 1924 BLM BRASS CAP
●	PROPOSED POINT OF DIVERSION
B.O.B.	BASIS OF BEARINGS

SCALE 1"= 2000'

SCALE 1"= 2000'

0 2000 4000 6000 8000 10000

STATE ENGINEER'S USE

FILED
MAY 24 2005
STATE ENGINEER'S OFFICE

N:\DWGS\J27478_AquaTrac\Mapping\winnemucca_NORTH_POD.DWG

SUMMIT ENGINEERING CORPORATION
CONSULTING ENGINEERS AND SURVEYORS
5405 MAE ANNE AVE. RENO, NEVADA 89523
(702) 747-8550

10:10 AM • 24-MAY-2005

MAP TO ACCOMPANY APPLICATIONS TO APPROPRIATE WATER FOR QUASI-MUNICIPAL USE BY AQUA TRAC, LLC, FROM AN UNDERGROUND SOURCE WITHIN PERSHING COUNTY, NEVADA

PERSHING COUNTY — STATE OF NEVADA

72836 72835 72834 72833 72832 72831 72830