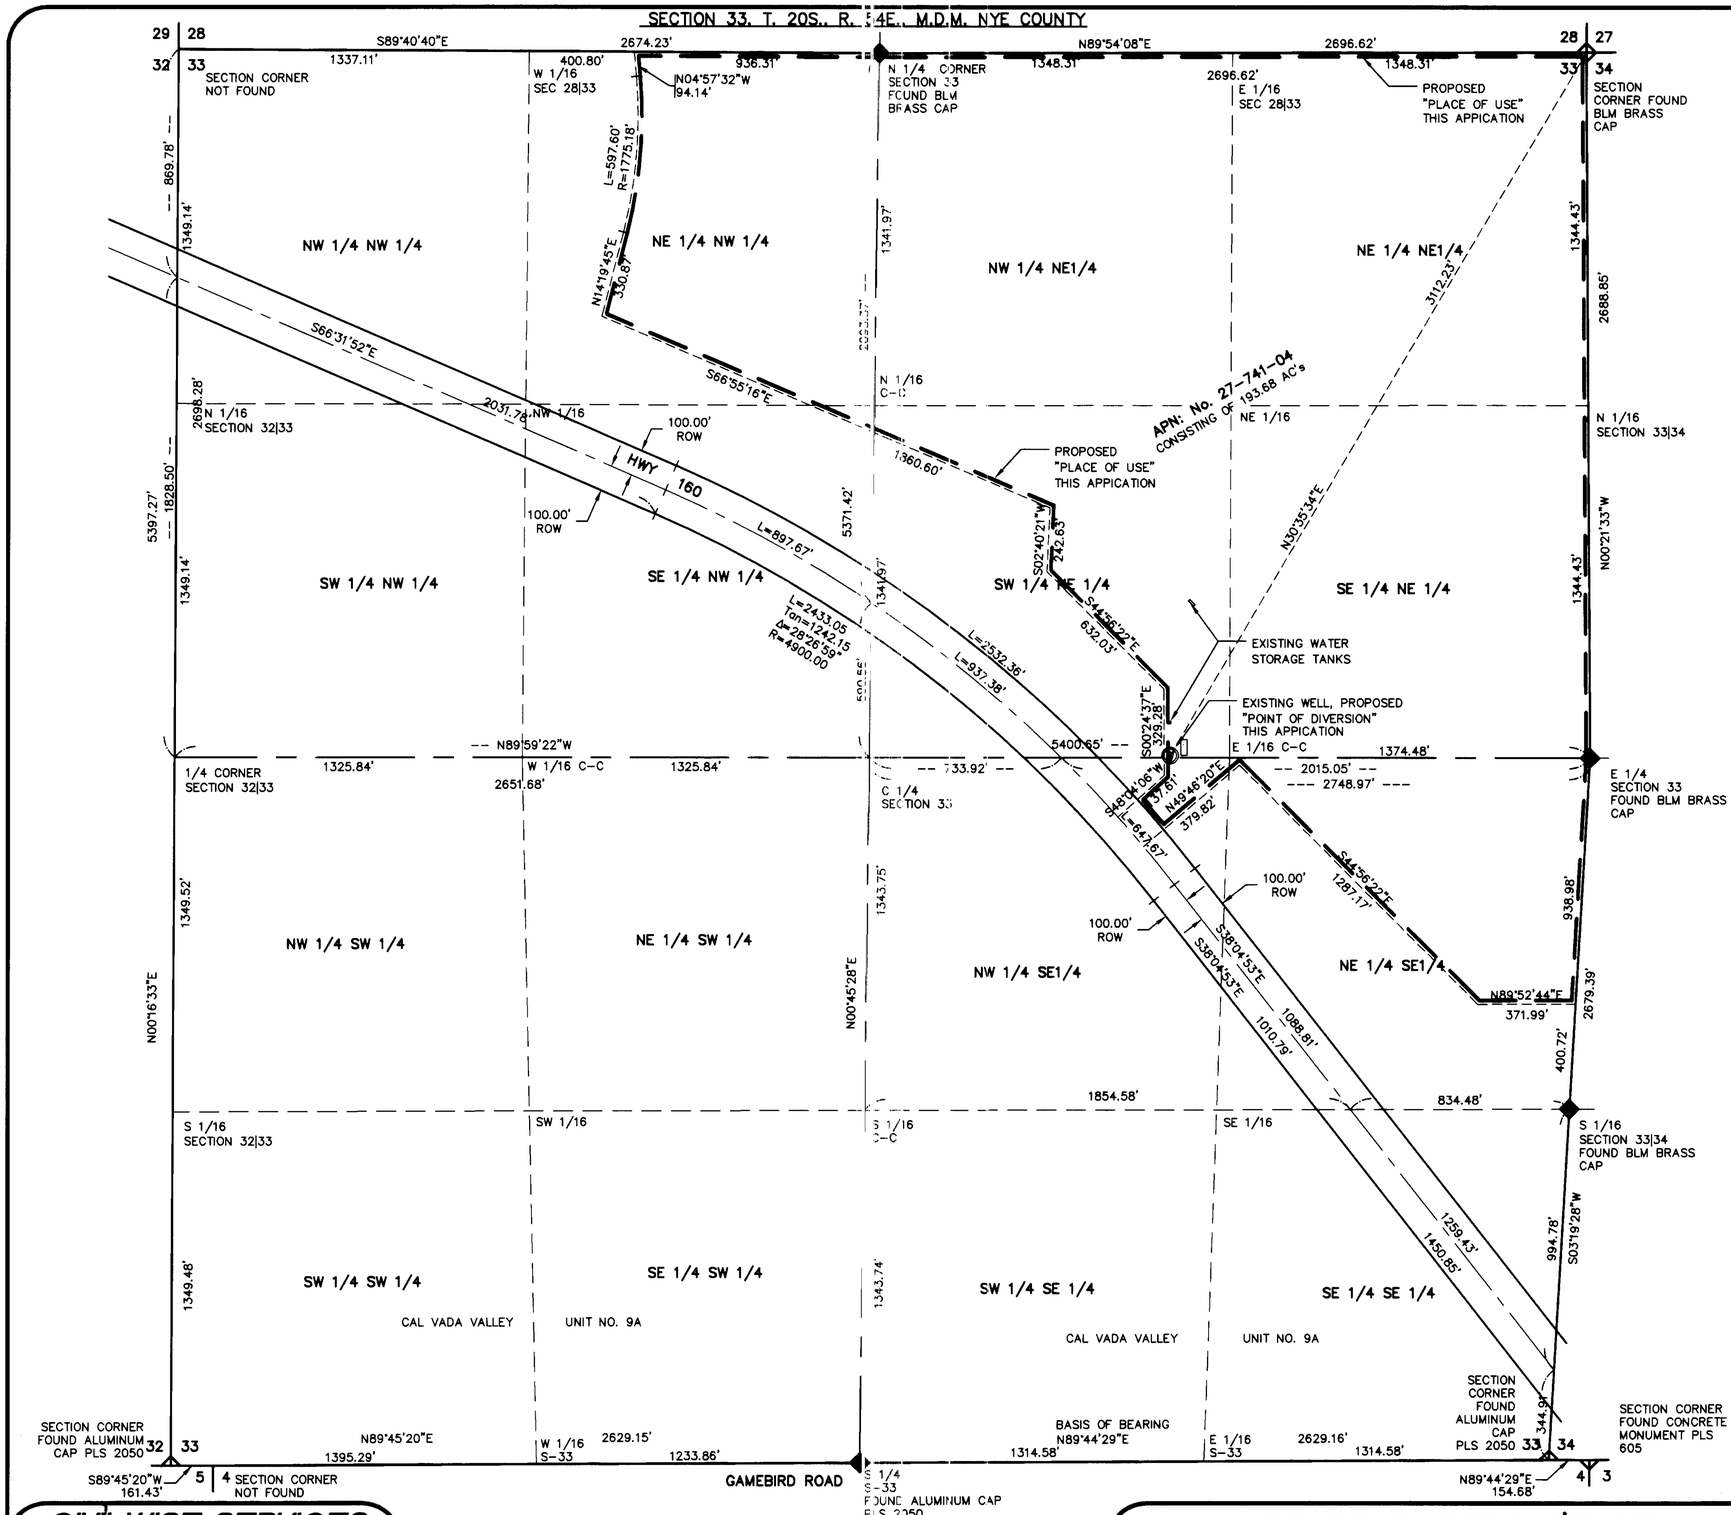

SURVEYOR'S CERTIFICATE:

STATE OF NEVADA)
)
COUNTY OF NYE)

I, DAVID A. RICHARDS, BEING FIRST DULY SWORN, DEPOSE AND SAY THAT THIS MAP, CONSISTING OF 1 SHEET, NUMBERED SHEET 1 OF 1, HAS BEEN CORRECTLY DRAWN TO THE DESIGNATED SCALE FROM FIELD NOTES OF A SURVEY MADE BY ME, OR UNDER MY SUPERVISION AND DIRECTION, BETWEEN THE 10TH OF JUNE, 2004 AND THE 17TH OF APRIL, 2004; THAT IT TRULY AND CORRECTLY REPRESENTS THE PROPOSED LOCATION AND EXTENT OF THE WORKS USE TO DIVERT WATER FROM UNDERGROUND, IN THE COUNTY OF NYE, STATE OF NEVADA, BY SPRING MOUNTAIN RACEWAY, LLC. FOR COMMERCIAL USE PURPOSES, THAT THE PROPOSED POINT OF DIVERSION, THE APPROXIMATE LOCATION AND SIZE OF THE DIVERTING CHANNEL OR OTHER WORKS OR STREAMS WHICH ARE CROSSED BY, OR CONNECTED WITH THE SAID WORKS, ARE FULLY AND CORRECTLY DESIGNATED THEREON.

David A. Richards June 13, 2005
DAVID A. RICHARDS, NEVADA PLS 10026
WATER RIGHT SURVEYOR No. 1068

SUBSCRIBED AND SWORN TO BEFORE ME
THIS 30th DAY OF June, 2005.
Joan Renee Vassallo
NOTARY PUBLIC IN AND FOR NYE Co., NV.
MY COMMISSION EXPIRES June 26, 2008.

PROFESSIONAL LAND SURVEYOR - STATE OF NEVADA DAVID A. RICHARDS No. 10026 EXP. 12/31/05

Notary Public - State of Nevada COUNTY OF NYE Joan Renee Vassallo My Appointment Expires June 26, 2008

REFERENCE NOTE:

1. "CALVADA VALLEY UNIT 9A" FILE No. 36870 RECORDED: 06/05/73
2. PARCEL MAP FILE No. 450247 RECORDED: 08/05/98

BASIS OF BEARING:

S89°45'21"W, BEING THE BEARING OF THE SOUTH LINE OF THE WEST HALF (W 1/2) OF SECTION 32, T20S, R54W, M.D.M. AS SHOWN ON "CALVADA VALLEY UNIT 9A" FILE No. 36870 RECORDED: 06/05/73 IN NYE COUNTY OFFICE RECORDS, NYE COUNTY, NEVADA.

GRAPHIC SCALE
(IN FEET)
1 inch = 300 ft.

72955 CERTIFICATE NO. 19552 ISSUED 9-15-2014

CIVILWISE SERVICES
1240 E STATE ST. STE 101., PAHRUMP, NEV. 89048 (775) 751-1413

POU MAP IN SUPPORT OF
APPLICATION TO CHANGE P.O.D., M.O.U.& P.O.U., FOR COMMERCIAL USE NYE COUNTY, NEVADA

PREPARED FOR:
SPRING MOUNTAIN RACEWAY, LLC

SCALE:	SHEET	JOB NUMBER:
1" = 300'	1 OF 1	305-48C

STATE ENGINEER'S USE: 72955
KE 7/15/05 - changes certificate #15629

FILED JUN 20 2005 STATE ENGINEER'S OFFICE

MAP TO ACCOMPANY APPLICATION TO CHANGE THE POINT OF DIVERSION, PLACE OF USE AND MANNER OF USE, OF PERMIT No. 57337 FOR COMMERCIAL USE BY SPRING MOUNTAIN RACEWAY, LLC. FROM "UNDERGROUND" IN NYE COUNTY, NEVADA

(S)

72955