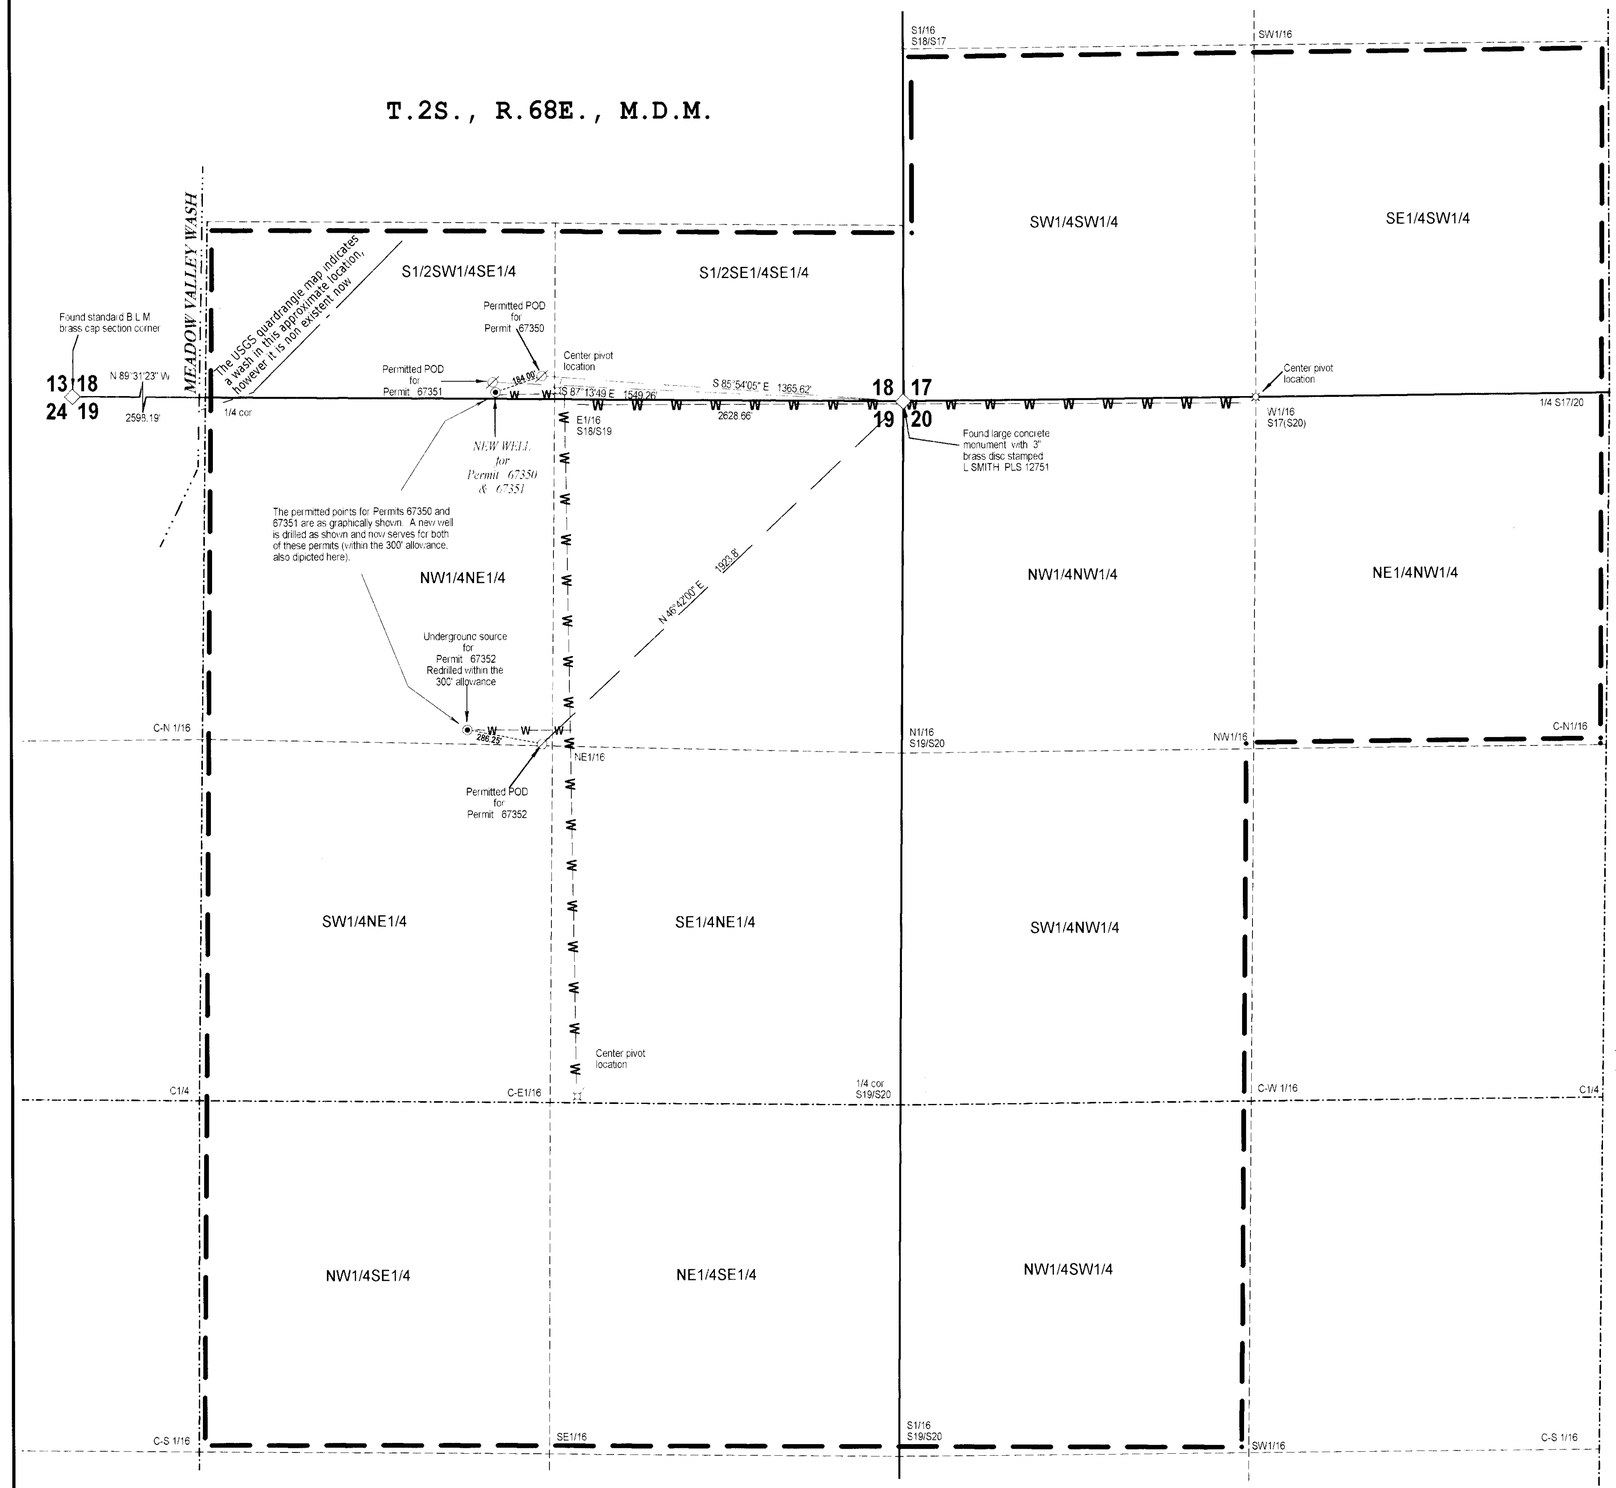

SURVEYOR'S AFFIDAVIT

I, Lenard D. Smith, being first duly sworn, depose and say that this map, consisting of one sheet has been correctly drawn to the designated scale from field notes of a survey conducted by me on May 13, 2005, that it truly and correctly represents the proposed location and extent of the works used to divert water from underground in Lincoln County, Nevada by Laird and Dee Ann Whipple for irrigation purposes. That the proposed point of diversion, the approximate location and size of the diverting channel or other conduit, all reservoirs of basins, the location and names of all other works which will cross or connect with the proposed works, and the boundary of all lands, showing by 40 acre subdivisions the areas proposed to be served, are fully and correctly designated thereon.

LENARD D. SMITH NO. 12751 NEVADA
June 21, 2005

LYNDE ANNE POPPE
State of Nevada
2008

Lenard D. Smith, PLS, WRS (exp. 6/30/06)

Subscribed and sworn to before me

this 21st day of June, 2005.

Lynde Anne Poppe

Notary public in and for Lincoln County, Nevada

My commission expires February 3, 2008

LEGEND

- Found section corner as described
- Center pivot location
- Permitted Point of Diversion
- Underground source
- Place of Use line
- Water pipe line
- Distance between Well and POD
- Distance and Bearing line tie
- Meadow Valley Wash
- Non existant water coarse
- Scaled line
- Section line
- Section quarter line
- Section sixteenth line

0 300 600 900 1200 1500

SCALE 1" = 300'

BASIS OF BEARINGS

The basis of bearings of this map is the use of static GPS system model GOID 99 datum.

STATE ENGINEER'S USE

7-18-05 delete "of a portion" from title block

FILED
JUN 24 2005
STATE ENGINEER'S OFFICE

Map to Accompany Application to Change the place of use of a portion

Under Permits 67350, 67351, and 67352

For Irrigation

By Laird and Dee Ann Whipple

From underground

In Lincoln County, Nevada

(S)

81545 72965 72964 72963