PROPOSED PLACE OF USE AND POINT OF DIVERSION WITHIN THE SW 1/4 OF THE NW 1/4 OF SECTION 29, T. 18 N., R. 19 E., M.D.M., WASHOE COUNTY, NEVADA.

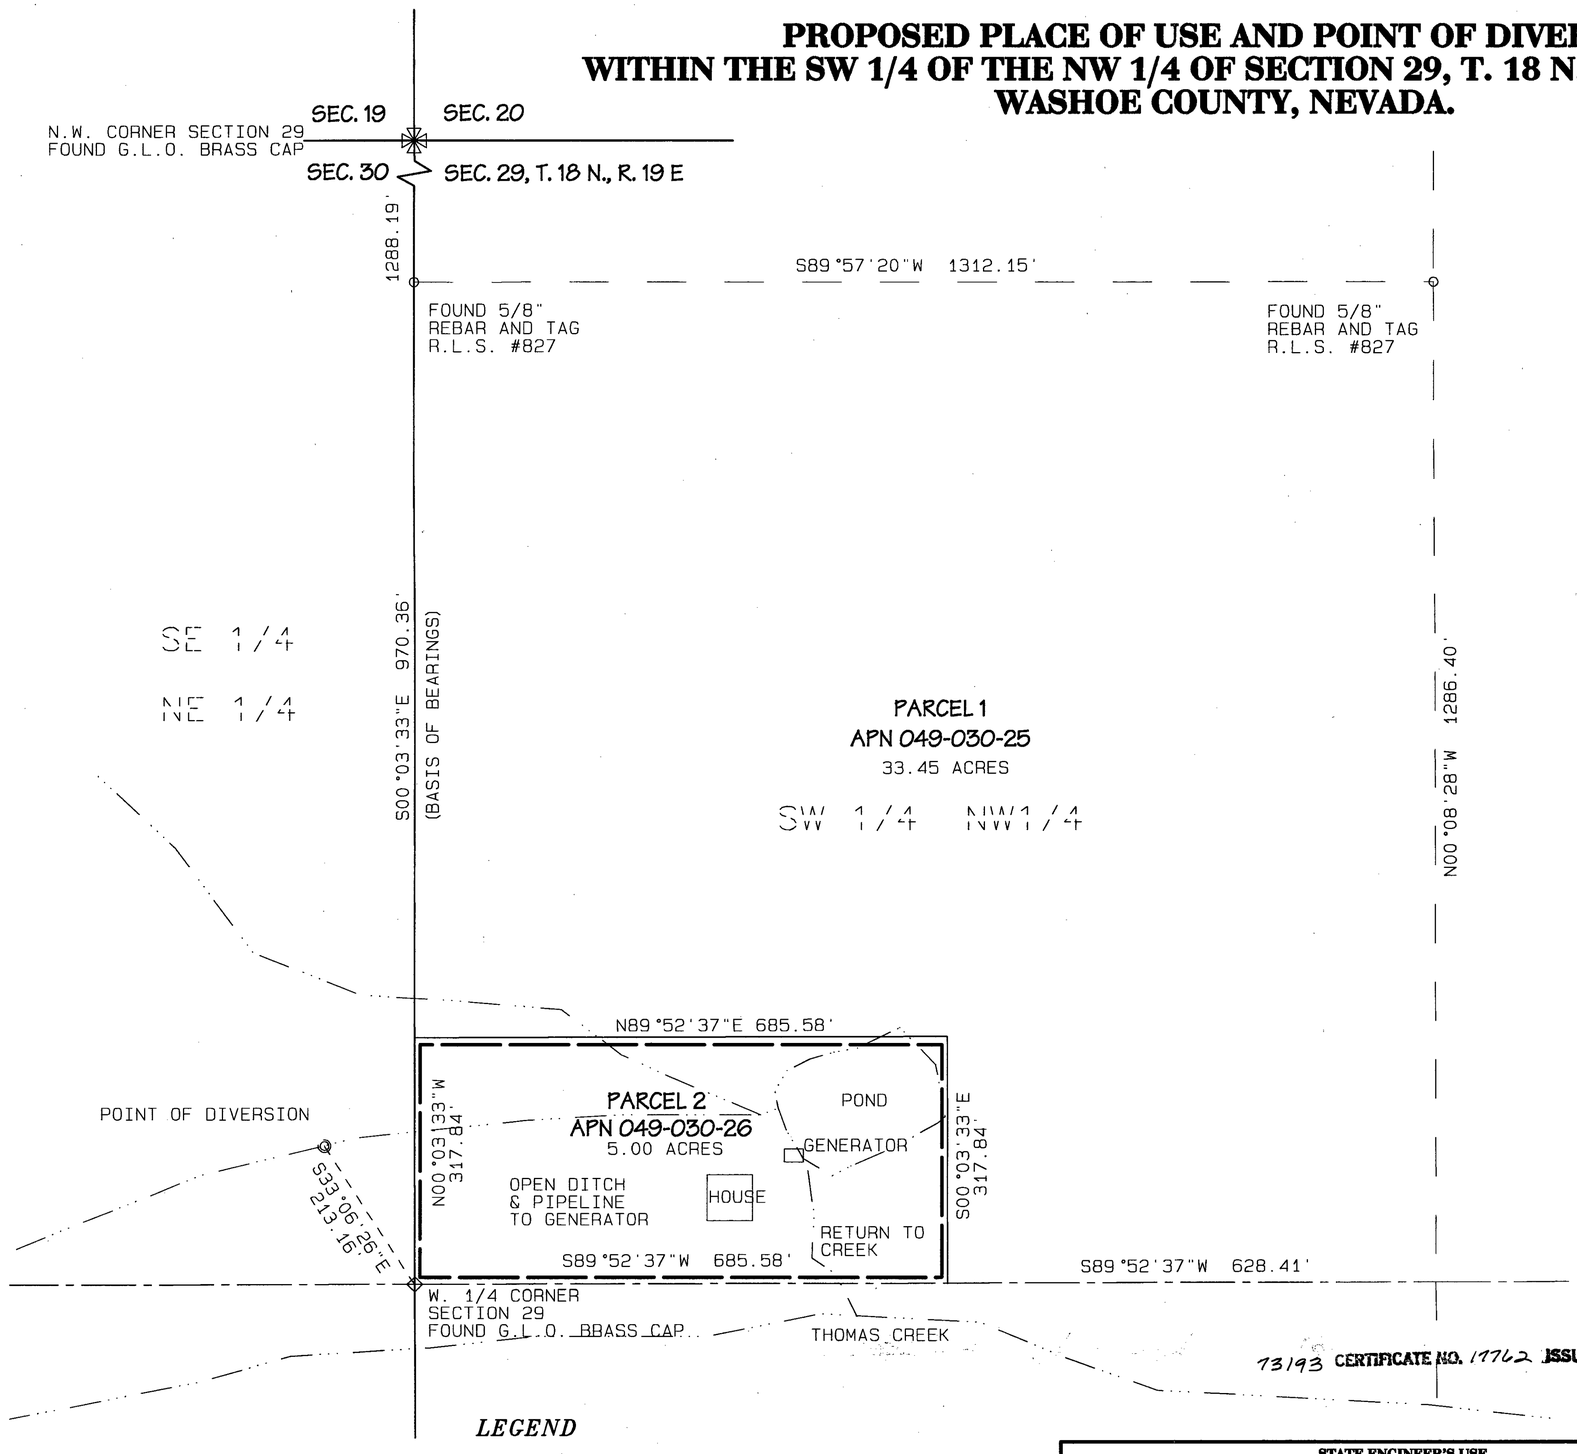

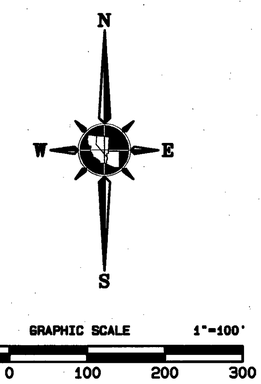

BASIS OF BEARINGS

Identical to those found on Record of Survey Map No. 3247, recorded as File No. 2102925 in the Official Records of Washoe County, Nevada.

REFERENCES

1. USGLO Plats for Township 18 North, Range 19 East, M.D.M.,
2. Record of Survey Map No. 3247, File No. 2102925 of the Official Records of Washoe County, Nevada.
3. Washoe County Assessor's Book 049-03

STATE OF NEVADA
COUNTY OF WASHOE } *SS*

I, George G. Lindesmith, being first duly sworn, depose and say that this map, consisting of one sheet, has been correctly drawn to the designated scale from field notes of a survey prepared under my supervision and direction, on or about November 3, 2005, and that it truly and correctly represents the proposed location and extent of works used to divert water from Thomas Creek, within Washoe County, Nevada, by William W. Winfield for Domestic Power Generation purposes.

PROFESSIONAL LAND SURVEYOR GEORGE G. LINDESMITH Exp. 12-31-07 No. 6306 STATE OF NEVADA

11-04-2005

George G. Lindesmith, P.L.S.
State Water Right Surveyor No. 704

Subscribed and sworn to before me on this 4th day of November, 2005.

Rae Ann Loving
Notary Public

RAE ANN LOVING
Notary Public - State of Nevada
Appointment Recorded in Washoe County
No: 93-0611-2 - Expires April 21, 2009

73193 CERTIFICATE NO. 17762 ISSUED 9-18-10

TRI STATE SURVEYING, LTD
1925 E. PRATER WAY
SPARKS, NEVADA 89434
(775) 358-9491 * FAX: (775) 358-3664

JOB #05465.01.RM RRM

LEGEND

	IMPROVED ROAD		SECTION LINE
	UNIMPROVED ROAD		DITCH OR DRAINAGE
	PARCEL LINE		P.O.D. TIE
	16TH LINE	◎	POINT OF DIVERSION
	QUARTER SECTION LINE		PROPOSED PLACE OF USE
CORNER ◇	EXISTING CORNER (PER GLO)	APN 049-030-25	WASHOE COUNTY ASSESSORS PARCEL NO.

STATE ENGINEER'S USE

73193

11/9/05 EVS, POD IS IN ~~SECTION 30~~ THE SE 1/4 OF THE NE 1/4 OF SECTION 30, T. 18N., R. 19E., MDM

FILED
NOV 04 2005
STATE ENGINEER'S OFFICE

RECEIVED
2005 NOV -4 PM 4:12
STATE ENGINEER'S OFFICE

MAP TO ACCOMPANY APPLICATION NO. 73193
TO APPROPRIATE WATER
FOR DOMESTIC POWER GENERATION

BY

William W. Winfield

FROM THOMAS CREEK
IN WASHOE COUNTY, NEVADA

73193