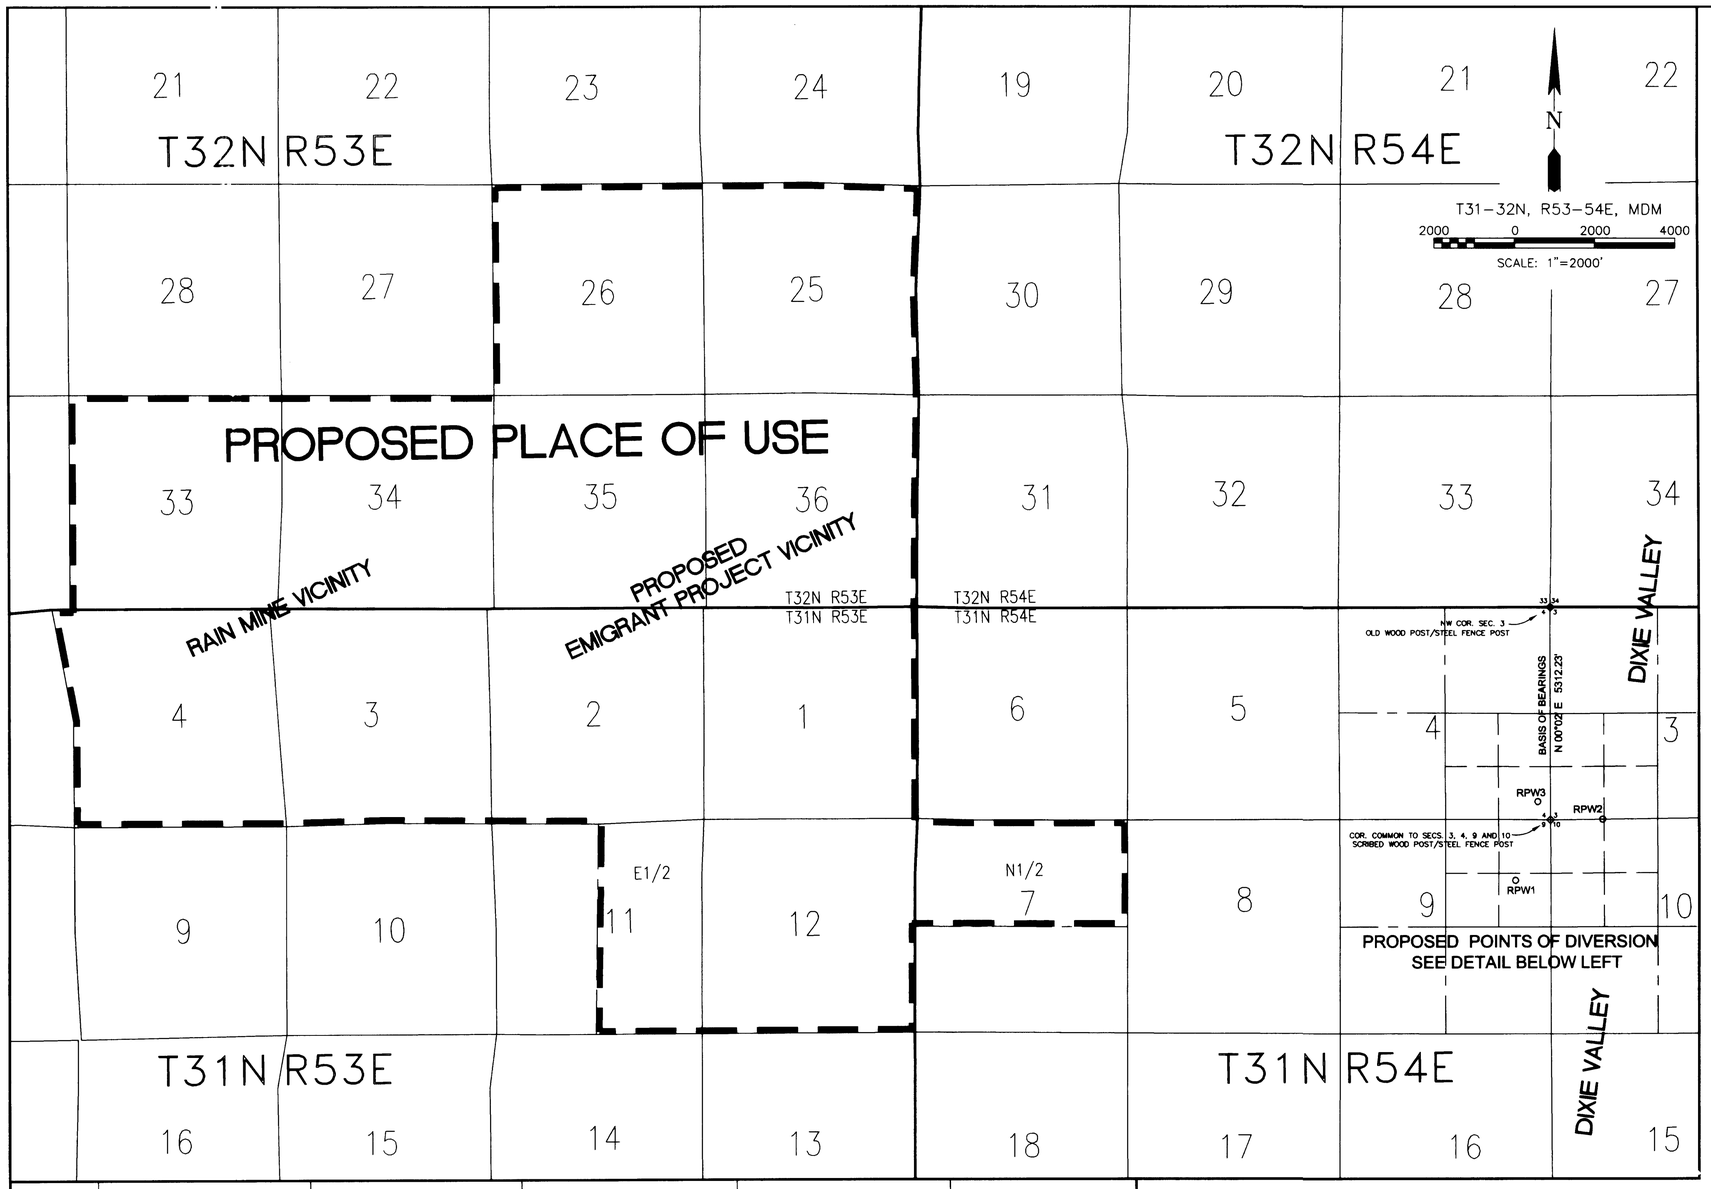

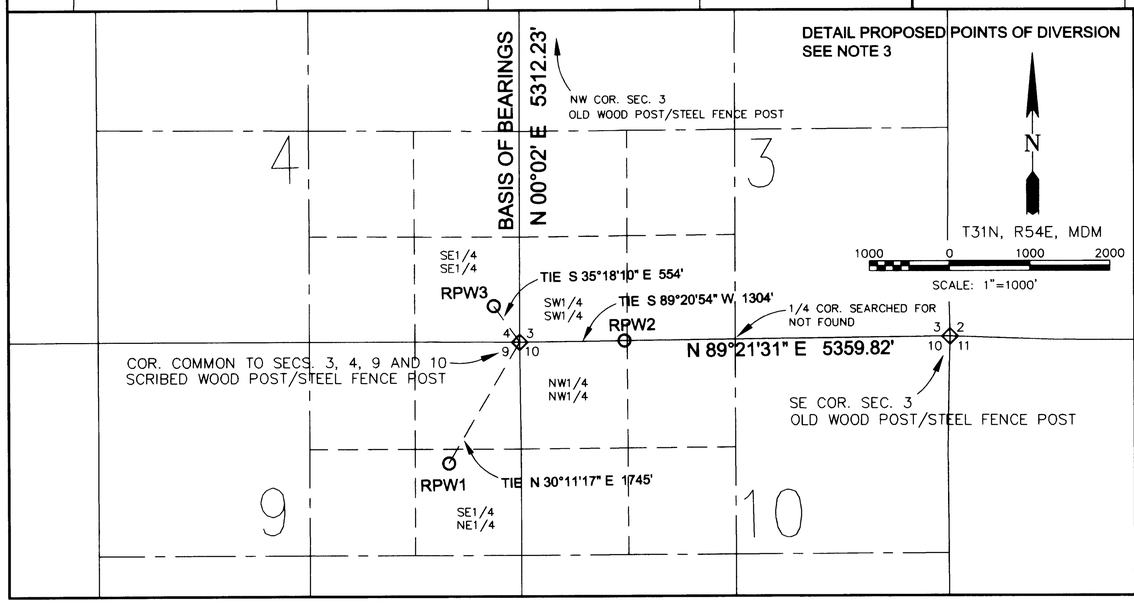

REFERENCE MAPS FOR EXISTING POINTS OF DIVERSION AND PLACES OF USE

PERMIT 46346: MAP TO ACCOMPANY CHANGE UNDER 44053, 44054, 44055, 44057, 43922, 43927, AND 43928 FILED AT THE STATE ENGINEER'S OFFICE JAN. 18, 1983 (STATE WATER RIGHT SURVEYOR 358)

PERMITS 62633 AND 62635: MAP TO ACCOMPANY CHANGE OF A PORTION UNDER 44052 & 46346 FILED AT THE STATE ENGINEER'S OFFICE FEB. 8, 1988 (STATE WATER RIGHT SURVEYOR 792)

MARK C. BOGE, PLS
2065 SAWYER WAY
Elko, Nevada 89801
phone (775) 777-2922

STATE OF NEVADA)
: ss.
COUNTY OF ELKO)

I, MARK C. BOGE, being first duly sworn, depose and say that this map, consisting of 1 sheet, numbered from 1 to 1, inclusive has been correctly drawn to the designated scale to accompany Applications to Change:

Point Of Diversion and Place of Use of Permits 62633 and 62635

Point Of Diversion and Manner of Use and Place of Use of a portion of Permit 46346

from a survey conducted by me on July 7th, August 3rd, September 29th and and 30th 2005; that the location of each reference monument has been verified by site inspection; that the proposed points of diversion and proposed place of use sites have been inspected; that this map has been compiled from survey calculation notes prepared by me, and by relying upon record surveying documents filed in the State Engineer's Office and the BLM Nevada State Office, Reno, NV; that this map truly and correctly represents the proposed Points of Diversion and Places of Use of water to be utilized from underground sources in Elko County, Nevada, by Newmont Exploration Ltd.

Mark C. Boge
Nevada State Water Right Surveyor No. 662

PROFESSIONAL LAND SURVEYOR MARK C. BOGE Exp: 12/31/06 11-10-05 No. 6196 STATE OF NEVADA

SUBSCRIBED and SWORN to before me
this 10th day of NOVEMBER, 2005.

Sharon Dunn
Notary Public in and for
Elko County, Nevada
My Commission Expires June 6, 2009.

SHARON DUNN
NOTARY PUBLIC • STATE of NEVADA
Elko County • Nevada
CERTIFICATE # 01-69072-6
APPT. EXP. JUNE 6, 2009

NOTES:

1. BASIS OF BEARING IS A LINE OF KNOWN BEARING, BEING THE LINE BETWEEN THE SW CORNER AND THE NW CORNER OF SEC. 3, T31N, R54E. MDM. THE RECORD SOURCE FOR THIS BEARING IS THE OFFICIAL GOVT. PLAT APPROVED FEB. 20, 1897, FILED AT USDOI, BLM STATE OFFICE, RENO, NEVADA.

2. SECTION LINES ARE PROTRACTED BY REFERENCE TO BLM GEOGRAPHIC COORDINATE DATA BASE AND HISTORICAL SURVEY RECORDS MAINTAINED BY THE APPLICANT.

3. THE PROPOSED POINTS OF DIVERSION SHOWN HEREON REPRESENT THE POSITIONS OF EXISTING PRODUCTION WELLS KNOWN AS RPW1, RPW2 AND RPW3. POINTS OF DIVERSION POSITIONS REPRESENTED BY SWRS 792 ON MAP FILED FEB. 8, 1988 HAVE BEEN FOUND TO REPRESENT PROPOSED OR EXPLORATORY WELLS. THEREFOR APPLICATIONS TO CHANGE POINTS OF DIVERSION ARE FILED TO CORRECT THE RECORD OF POSITIONS OF THE PRODUCTION WELLS.

4. WELL RPW2 IS A 12" ID CASING INSIDE A WELL HOUSE. THE CASING STRADDLES THE LINE COMMON TO SECTIONS 3 AND 10, THE GREATER PORTION BEING IN SECTION 3.

5. WELL RPW1 IS LOCATED INSIDE A WELL HOUSE. RPW3 IS LOCATED WITHIN A FENCED ENCLOSURE.

LEGEND

◇ SECTION CORNER REFERENCE MONUMENT

○ PROPOSED POINT OF DIVERSION

N

T31–32N, R53–54E, MDM
SCALE: SEE INSETS

STATE ENGINEER'S USE 73398 73399 73400

FILED
NOV 14 2005
STATE ENGINEER'S OFFICE

MAP TO ACCOMPANY APPLICATIONS TO CHANGE:
POINT OF DIVERSION AND PLACE OF USE OF PERMITS 62633 AND 62635
POINT OF DIVERSION AND MANNER OF USE AND PLACE OF USE OF A PORTION OF PERMIT 46346

FOR	MINING, MILLING AND DOMESTIC
BY	NEWMONT EXPLORATION LTD.
FROM	UNDERGROUND; WELLS RPW1, RPW2, AND RPW3
IN	ELKO COUNTY, STATE OF NEVADA

SHEET 1 OF 1 SHEET

73400 73399 73398