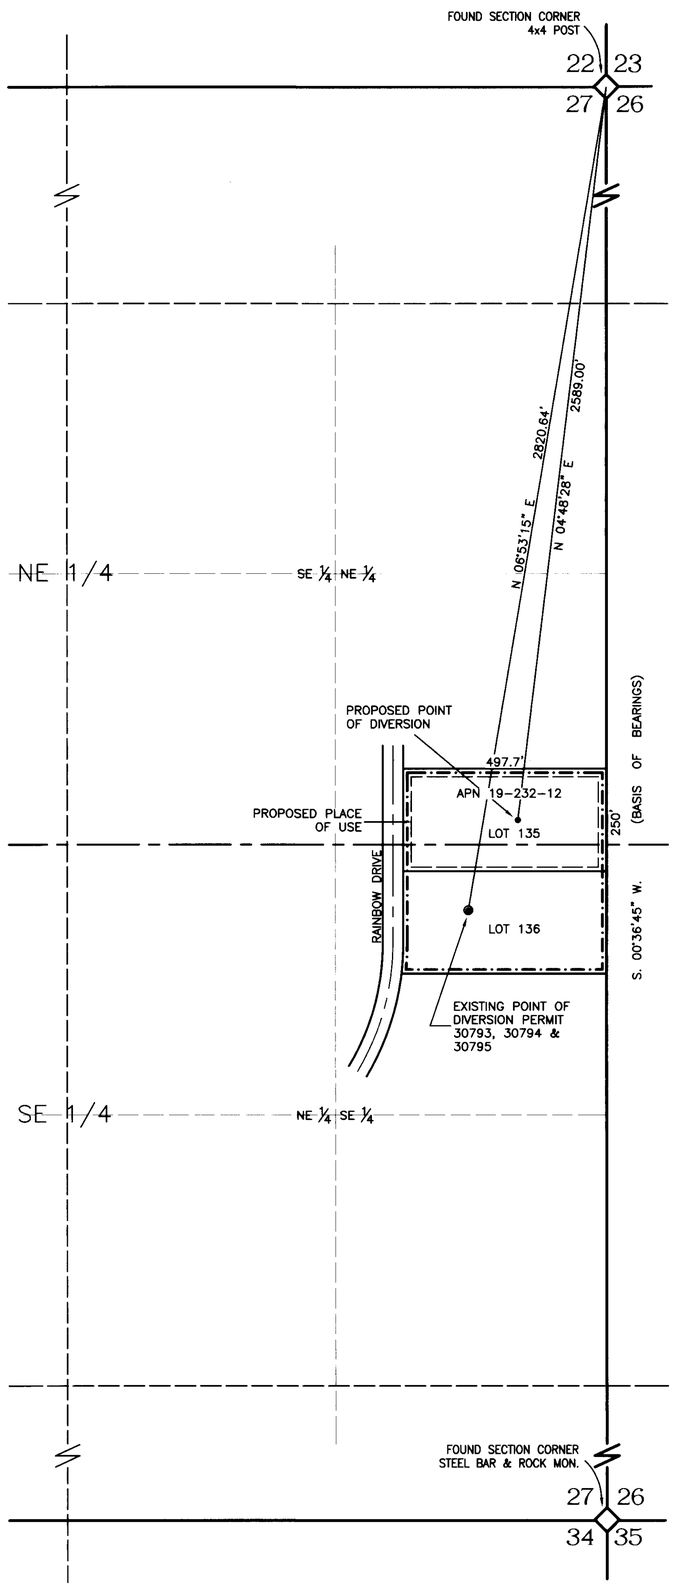

PROPOSED POINT OF DIVERSION & PLACE OF USE

PORTIONS OF THE SE¼, NE¼ SECTION 27, T. 17 N., R. 22 E., M.D.B. & M.

WESTERN
ENGINEERING & SURVEYING SERVICES
3032 SILVER SAGE DRIVE
CARSON CITY NEVADA 89701
(775) 884-3200 FAX (775) 884-3211

STATE OF NEVADA
COUNTY OF CARSON } S.S.

I, DENNIS W. SMITH, BEING FIRST DULY SWORN, DEPOSE AND SAY THAT SITE INSPECTIONS HAVE BEEN MADE BY ME, OR UNDER MY SUPERVISION AND DIRECTION, ON 28th OCTOBER, 2005; THAT THE LOCATION OF EACH REFERENCE MONUMENT HAS BEEN VERIFIED BY SITE INSPECTION; THAT THE POINT OF DIVERSION AND PLACE OF USE SITES HAVE BEEN INSPECTED; THAT THIS MAP CONSISTING OF 1 SHEET HAS BEEN CORRECTLY DRAWN TO THE DESIGNATED SCALE FROM SURVEYING CALCULATION NOTES PREPARED BY ME, OR UNDER MY SUPERVISION AND DIRECTION, RELYING UPON ANALYSIS OF RECORDED SURVEY MAPS AND OTHER RECORDED SURVEYING DOCUMENTS IN THE OFFICE OF THE NEVADA STATE ENGINEER, THE LYON COUNTY RECORDER AND THE LYON COUNTY ASSESSOR; THAT THIS MAP TRULY AND CORRECTLY REPRESENTS THE EXISTING LOCATION AND EXTENT OF THE WORKS USED TO DIVERT WATER FROM AN UNDERGROUND SOURCE, IN LYON COUNTY, NEVADA, BY JUAN ALBITER-MARTINEZ AND ELLEN ALBITER-MARTINEZ FOR IRRIGATION AND DOMESTIC PURPOSES; THAT THE EXISTING POINT OF DIVERSION, THE APPROXIMATE LOCATION AND SIZE AND NAMES OF ALL OTHER WORKS OR STREAMS WHICH ARE CROSSED BY, OR CONNECTED WITH THE SAID WORKS ARE FULLY AND CORRECTLY DESIGNATED THEREON.

PROFESSIONAL ENGINEER STATE OF NEVADA
DENNIS W. SMITH
EXPIRES 6-30-06
CIVIL
No. 10152

1/31/06

STATE WATER RIGHT SURVEYOR No. 1085
NV P.E. 10152

SUBSCRIBED AND SWORN TO BEFORE ME ON THIS 31 DAY OF Jan., 2006.

Sandra L. Winchell
NOTARY PUBLIC IN AND FOR Douglas COUNTY, NEVADA.

MY COMMISSION EXPIRES 11-04-06

SANDRA L. WINCHELL
NOTARY PUBLIC
STATE OF NEVADA
Appt. Recorded in Douglas County
My Appt. Expires November 4, 2006
No: 94-2664-5

REFERENCE DOCUMENTS

1. MAP FILED IN SUPPORT OF APPLICATION 30793 ON FILE IN THE OFFICE OF THE NEVADA STATE ENGINEER.
2. ASSESSOR PARCEL MAP 19-23 ON FILE WITHIN THE OFFICE OF THE LYON COUNTY ASSESSOR.
2. PINENUT VIEW ESTATES UNIT No. 3 SUBDIVISION MAP DOCUMENT 12086 WITHIN THE OFFICE OF THE LYON COUNTY RECORDER.

BASIS OF BEARING:

EAST LINE OF SECTION 27, T. 17 N., R. 22 E., M.D.B.&M., BEING N. 00°36'45" E., PER MAP FILED IN SUPPORT OF APPLICATION 30793 ON FILE IN THE OFFICE OF THE NEVADA STATE ENGINEER.

LEGEND

- PROPOSED PLACE OF USE (1.4 ACRES LOT 135 - APN 19-232-12)
- EXISTING PLACE OF USE (LOT 135 & 136)
- PROPOSED POINT OF DIVERSION
- EXISTING POINT OF DIVERSION PERMIT 30793, 30794 & 30795
- FOUND SECTION CORNERS PER APPLICATION 30793

200 100 0 200 400 600

GRAPHIC SCALE: 1" = 200'

STATE ENGINEER'S USE

FILED
FEB 01 2006
STATE ENGINEER'S OFFICE

MAP

TO ACCOMPANY APPLICATION TO CHANGE THE POINT OF DIVERSION and PLACE OF USE OF A PORTION OF WATER AS APPROPRIATED UNDER PERMIT 30793, CERTIFICATE 12759 AND PERMIT 30795, CERTIFICATE 12760

FOR: IRRIGATION AND DOMESTIC PURPOSES
BY: JUAN AND ELLEN ALBITER-MARTINEZ
FROM: UNDERGROUND SOURCES

LYON COUNTY NEVADA

73788 73787