SHEET 1 OF 1

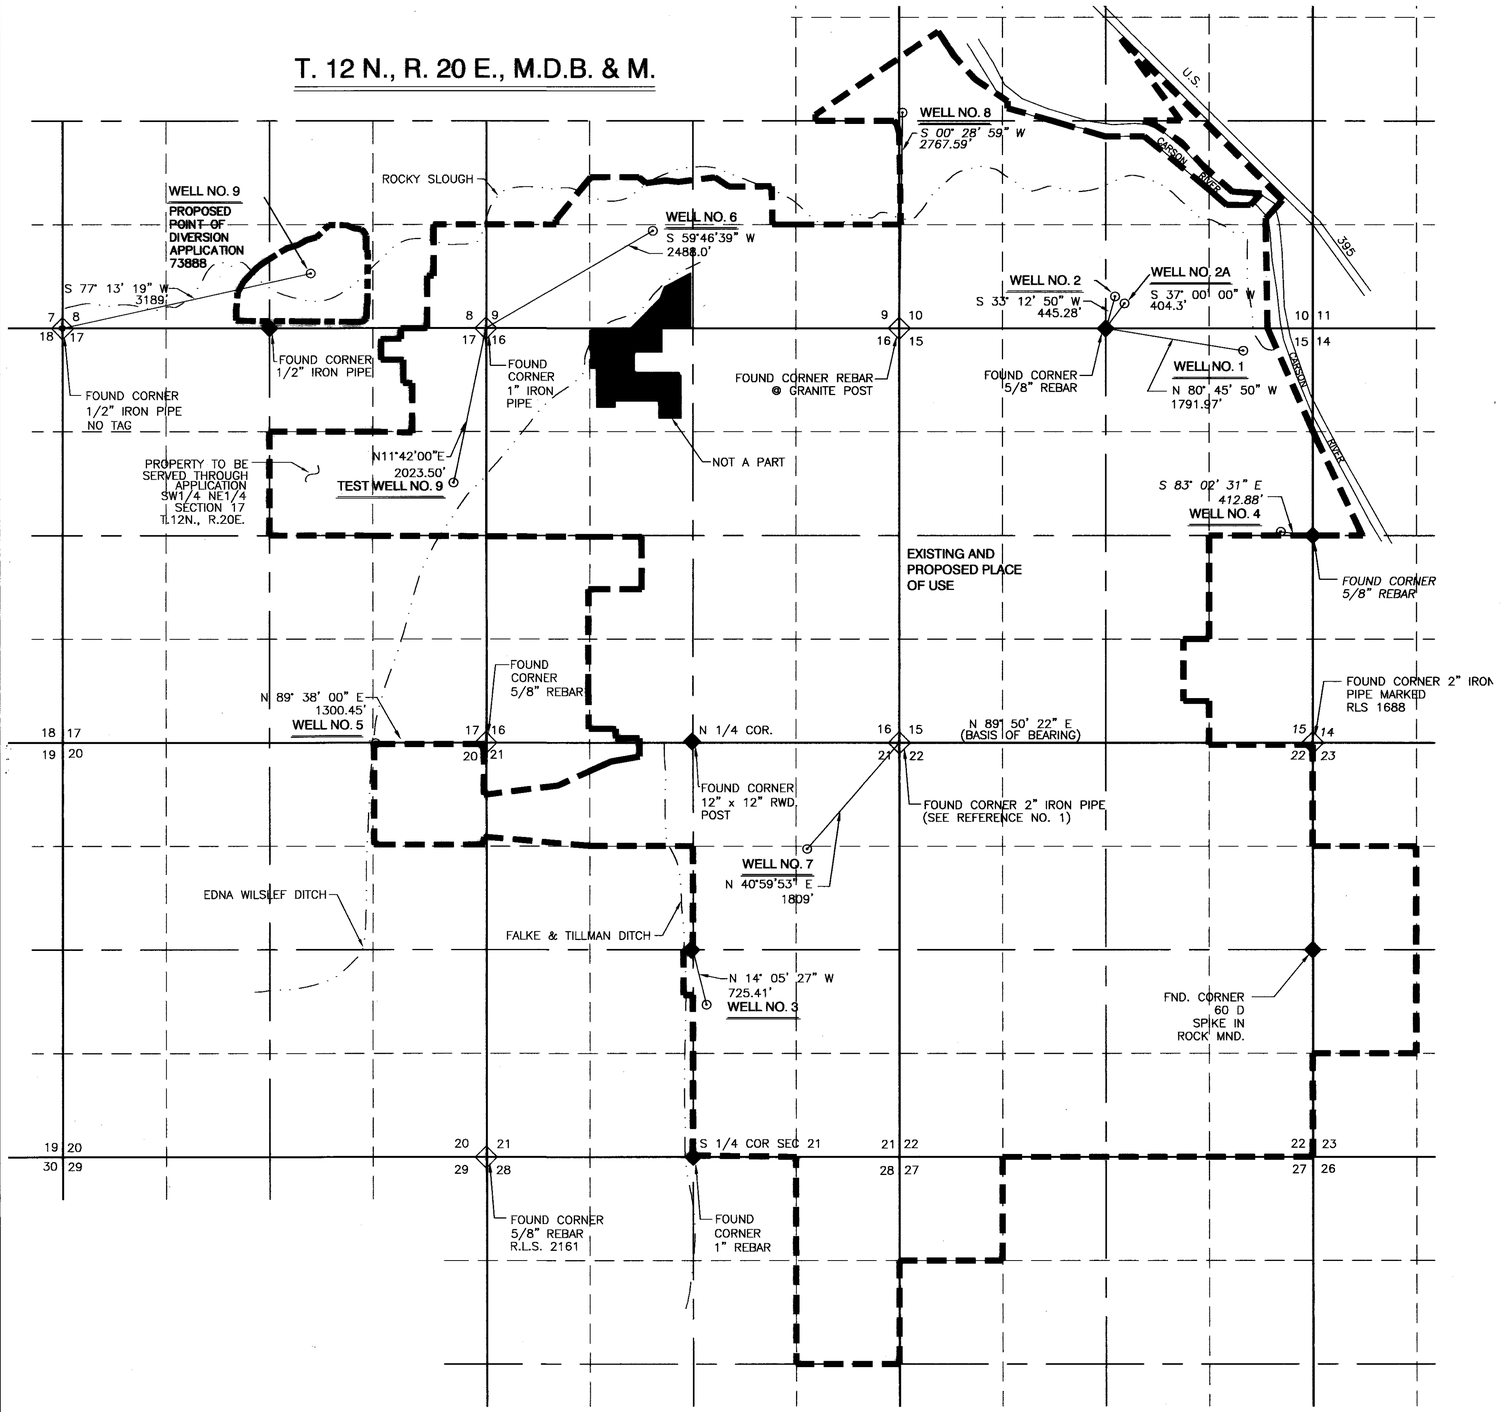

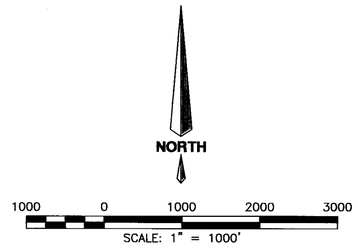

STATE OF NEVADA
CARSON CITY } **S.S.**

I, TODD R. CONNELLY, BEING FIRST DULY SWORN, DEPOSE AND SAY THAT THIS MAP, CONSISTING OF ONE SHEET, NUMBERED 1 OF 1 INCLUSIVE, HAS BEEN CORRECTLY DRAWN TO THE DESIGNATED SCALE FROM RECORDS FILED IN THE OFFICE OF THE STATE ENGINEER; THAT IT TRULY AND CORRECTLY REPRESENTS THE PROPOSED LOCATION AND EXTENT OF THE WORKS USED TO DIVERT WATER FROM UNDERGROUND SOURCES, IN DOUGLAS COUNTY, FOR QUASI-MUNICIPAL AND DOMESTIC PURPOSES; THAT THE PROPOSED POINT OF DIVERSION, THE APPROXIMATE LOCATION AND SIZE OF THE DIVERTING CHANNEL, ALL RESERVOIRS AND BASINS, THE LOCATIONS AND NAMES OF ALL OTHER WORKS, AND THE BOUNDARY OF ALL LANDS, SHOWING BY 40 ACRE SUBDIVISION THE AREAS TO BE PLACED TO BENEFICIAL USE ARE FULLY AND CORRECTLY DESIGNATED THEREON.

PROFESSIONAL ENGINEER TODD R. CONNELLY 3-8-06 CIVIL No. 9419 NEVADA

TODD R. CONNELLY, S.W.R.S. NO. 1077 EXP. 12-31-06

SUBSCRIBED AND SWORN TO BEFORE ME ON THIS 8th DAY OF MARCH, 2006.

NOTARY PUBLIC IN AND FOR CARSON CITY

MY COMMISSION EXPIRES: 9/23/06

LINDA M. DENNIS NOTARY PUBLIC NEVADA Appt. Recorded In CARSON CITY No. 04-79016-3 My Appt. Exp. Sept. 23, 2006

REFERENCES

1. GARDNERVILLE RANCHOS UNIT NO. 6 FINAL MAP, INSTRUMENT NO. 66512, BOOK 573, PAGE 1026, DOUGLAS COUNTY OFFICIAL RECORDS.

212 ELKS POINT ROAD, STE. 443
P.O. BOX 11796
ZEPHYR COVE, NEVADA 89448
PHONE: 775-588-7500

340 N. MINNESOTA STREET
CARSON CITY, NEVADA 89703
PHONE: 775-883-1600 FAX: 775-883-1656
WEB SITE: www.rci-nv.com

ENGINEERING · PLANNING · RESOURCE MANAGEMENT
RESOURCE CONCEPTS, INC.

JOB NO.	05-005.5
DATE	3/7/06
DRAWN	MLM
CHECKED	TRC
REVISED	

LEGEND:

- ◇ SECTION CORNER, FOUND AS NOTED
- ◆ 1/4 CORNER, FOUND AS NOTED
- — — — PROPOSED PLACE OF USE
- —·—·— FLOW LINE

PROPOSED PLACE OF USE (GARDNERVILLE RANCHOS GENERAL IMPROVEMENT DISTRICT)
SECTION 22 AND PORTIONS OF SECTIONS 8, 9, 10, 14, 15, 16, 17, 20, 21, 23, 27, & 28, T. 12 N., R. 20 E. M.D.B.&M.

BASIS OF BEARING:
NORTH BOUNDARY OF SECTION 21 AS SHOWN ON MAP NO. 48330 FILED WITH DOUGLAS COUNTY RECORDERS OFFICE.

STATE ENGINEER'S USE 73888

FILED MAR 08 2006 STATE ENGINEER'S OFFICE

RECEIVED 2006 MAR -8 PM 4:06 STATE ENGINEER'S OFFICE

AMENDED MAP
TO ACCOMPANY APPLICATION 73888 TO CHANGE THE POINT OF DIVERSION AND PLACE OF USE OF A PORTION OF WATER UNDER PERMIT NO. 60638
BY
Gardnerville Ranchos General Improvement District (S)
FOR MUNICIPAL USE
FROM AN UNDERGROUND SOURCE-GRGID WELL NO. 9
IN DOUGLAS COUNTY, NEVADA

76824 74938 74253 73888