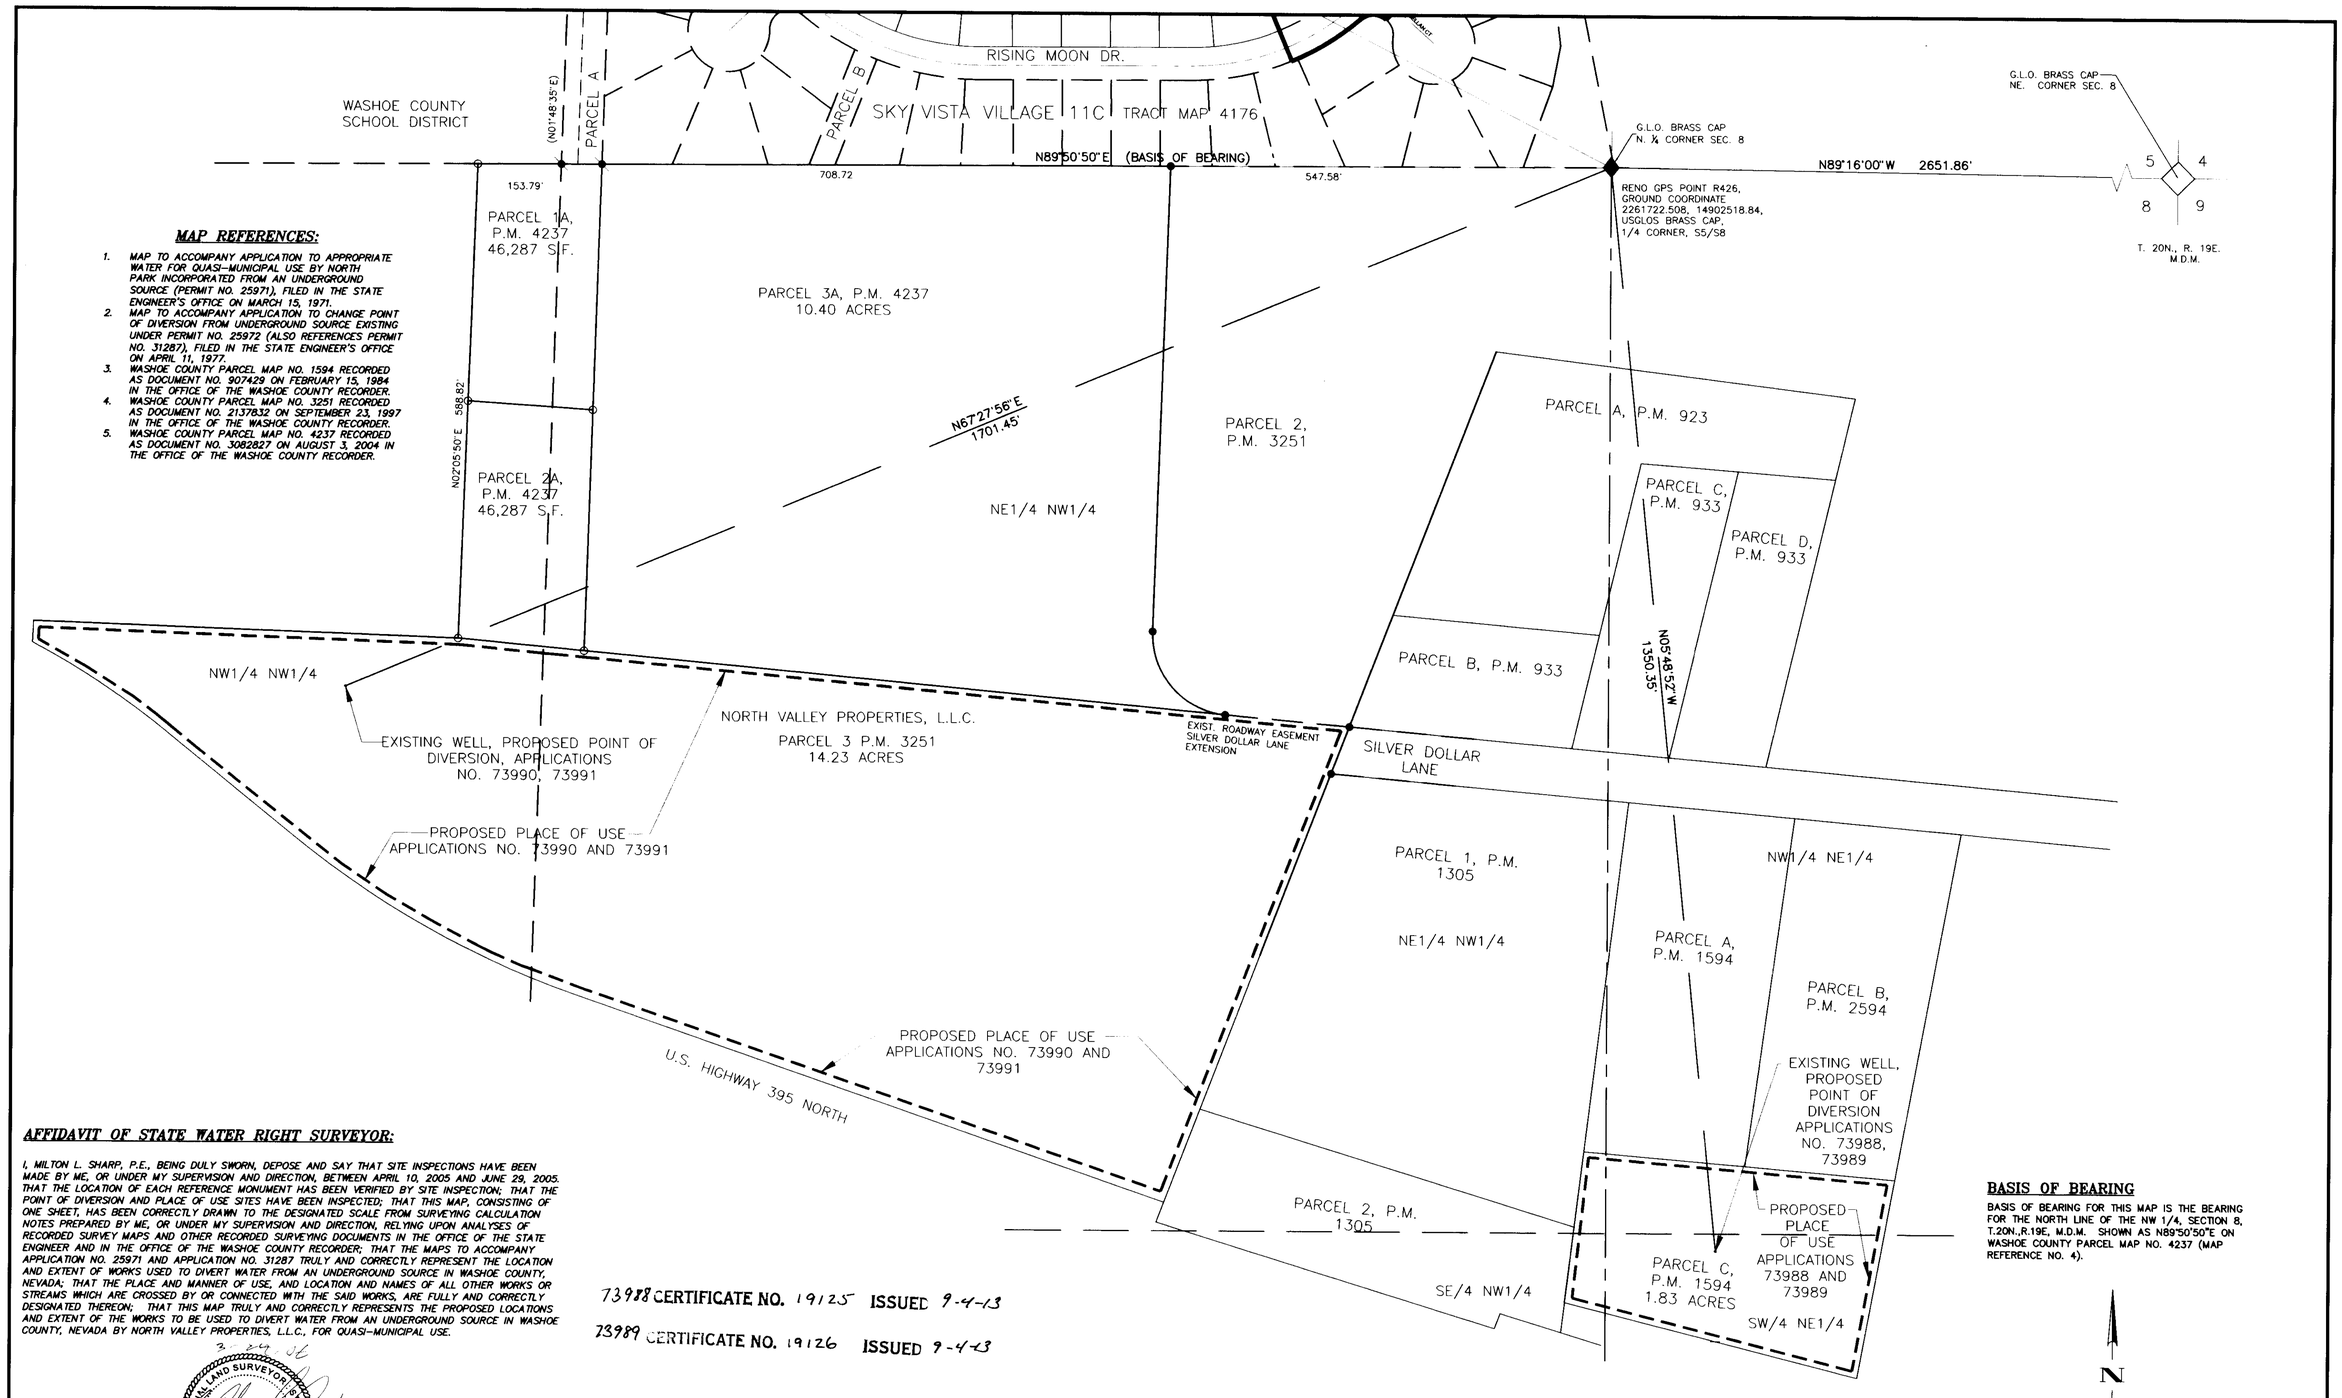

MAP REFERENCES:

1. MAP TO ACCOMPANY APPLICATION TO APPROPRIATE WATER FOR QUASI-MUNICIPAL USE BY NORTH PARK INCORPORATED FROM AN UNDERGROUND SOURCE (PERMIT NO. 25971), FILED IN THE STATE ENGINEER'S OFFICE ON MARCH 15, 1971.
2. MAP TO ACCOMPANY APPLICATION TO CHANGE POINT OF DIVERSION FROM UNDERGROUND SOURCE EXISTING UNDER PERMIT NO. 25972 (ALSO REFERENCES PERMIT NO. 31287), FILED IN THE STATE ENGINEER'S OFFICE ON APRIL 11, 1977.
3. WASHOE COUNTY PARCEL MAP NO. 1594 RECORDED AS DOCUMENT NO. 907429 ON FEBRUARY 15, 1984 IN THE OFFICE OF THE WASHOE COUNTY RECORDER.
4. WASHOE COUNTY PARCEL MAP NO. 3251 RECORDED AS DOCUMENT NO. 2137832 ON SEPTEMBER 23, 1997 IN THE OFFICE OF THE WASHOE COUNTY RECORDER.
5. WASHOE COUNTY PARCEL MAP NO. 4237 RECORDED AS DOCUMENT NO. 3082827 ON AUGUST 3, 2004 IN THE OFFICE OF THE WASHOE COUNTY RECORDER.

AFFIDAVIT OF STATE WATER RIGHT SURVEYOR:

I, MILTON L. SHARP, P.E., BEING DULY SWORN, DEPOSE AND SAY THAT SITE INSPECTIONS HAVE BEEN MADE BY ME, OR UNDER MY SUPERVISION AND DIRECTION, BETWEEN APRIL 10, 2005 AND JUNE 29, 2005. THAT THE LOCATION OF EACH REFERENCE MONUMENT HAS BEEN VERIFIED BY SITE INSPECTION; THAT THE POINT OF DIVERSION AND PLACE OF USE SITES HAVE BEEN INSPECTED; THAT THIS MAP, CONSISTING OF ONE SHEET, HAS BEEN CORRECTLY DRAWN TO THE DESIGNATED SCALE FROM SURVEYING CALCULATION NOTES PREPARED BY ME, OR UNDER MY SUPERVISION AND DIRECTION, RELYING UPON ANALYSES OF RECORDED SURVEY MAPS AND OTHER RECORDED SURVEYING DOCUMENTS IN THE OFFICE OF THE STATE ENGINEER AND IN THE OFFICE OF THE WASHOE COUNTY RECORDER; THAT THE MAPS TO ACCOMPANY APPLICATION NO. 25971 AND APPLICATION NO. 31287 TRULY AND CORRECTLY REPRESENT THE LOCATION AND EXTENT OF WORKS USED TO DIVERT WATER FROM AN UNDERGROUND SOURCE IN WASHOE COUNTY, NEVADA; THAT THE PLACE AND MANNER OF USE, AND LOCATION AND NAMES OF ALL OTHER WORKS OR STREAMS WHICH ARE CROSSED BY OR CONNECTED WITH THE SAID WORKS, ARE FULLY AND CORRECTLY DESIGNATED THEREON; THAT THIS MAP TRULY AND CORRECTLY REPRESENTS THE PROPOSED LOCATIONS AND EXTENT OF THE WORKS TO BE USED TO DIVERT WATER FROM AN UNDERGROUND SOURCE IN WASHOE COUNTY, NEVADA BY NORTH VALLEY PROPERTIES, L.L.C., FOR QUASI-MUNICIPAL USE.

3-24-06

PROFESSIONAL LAND SURVEYOR MILTON L. SHARP EXP. 6-30-06 No. 1255 NEVADA

MILTON L. SHARP, P.E.
STATE WATER RIGHT SURVEYOR NO. 784

SUBSCRIBED AND SWORN TO BEFORE ME THIS 24th DAY OF March 2006,

Dayna Wolf NOTARY PUBLIC IN AND FOR WASHOE COUNTY, NEVADA.

MY COMMISSION EXPIRES May 16, 2006 State of Nevada County of Washoe

NOTARY PUBLIC Dayna Wolf

DAYNA WOLF
Notary Public - State of Nevada
Appointment Recorded in Washoe County
No: 02-75352-2 - Expires May 16, 2006

73988 CERTIFICATE NO. 19125 ISSUED 9-4-13

73989 CERTIFICATE NO. 19126 ISSUED 9-4-13

EXISTING POINTS OF DIVERSION AND PLACES OF USE:

FOR EXISTING POINT OF DIVERSION AND PLACE OF USE FOR APPPLICATIONS NO. 73988 AND 73990 SEE MAP TO ACCOMPANY APPLICATION NO. 25971 ON FILE IN THE NEVADA STATE ENGINEER'S OFFICE. (MAP REFERENCE NO. 1).

FOR EXISTING POINT OF DIVERSION AND PLACE OF USE FOR APPLICATIONS NO. 73989 AND 73991 SEE MAP TO ACCOMPANY APPLICATION NO. 31287 ON FILE IN THE OFFICE OF THE NEVADA STATE ENGINEER'S OFFICE (MAP REFERENCE NO. 2).

BASIS OF BEARING

BASIS OF BEARING FOR THIS MAP IS THE BEARING FOR THE NORTH LINE OF THE NW 1/4, SECTION 8, T.20N.,R.19E, M.D.M. SHOWN AS N89°50'50"E ON WASHOE COUNTY PARCEL MAP NO. 4237 (MAP REFERENCE NO. 4).

N

SCALE: 1"= 100'

-100' 0' 100'

PORTIONS OF THE NW 1/4 AND THE NE 1/4 OF SECTION 8, T.20.N., R.19E, M.D.M.

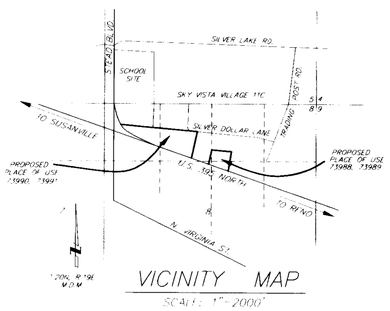

VICINITY MAP
SCALE: 1"=2000'

STATE ENGINEER'S USE

FILED
JUN 0 7 2006
STATE ENGINEER'S OFFICE

MAP TO ACCOMPANY

APPLICATIONS NO. 73988, 73989, 73990, 73991 TO CHANGE THE POINTS OF DIVERSION AND PLACES OF USE OF PORTIONS OF THE PUBLIC WATERS OF THE STATE OF NEVADA HERETOFORE APPROPRIATED FROM AN UNDERGROUND SOURCE UNDER PERMIT NO. 25971(CERTIFICATE NO. 9026) AND PERMIT NO. 31287 (CERTIFICATE NO. 9436) FOR QUASI-MUNICIPAL USE.

APPLICANT: NORTH VALLEY PROPERTIES, LLC.

WASHOE COUNTY NEVADA

Quad Knopf
9600 Prototype Court
Reno, Nevada 89521
TEL: (775) 324-1212
FAX: (775) 324-2311
WEB: www.quadknopf.com

73991 73990 73989 73988