SW 1/4 SECTION 19 T 19 S, R 53 E, M.D.M., NYE COUNTY, NEVADA

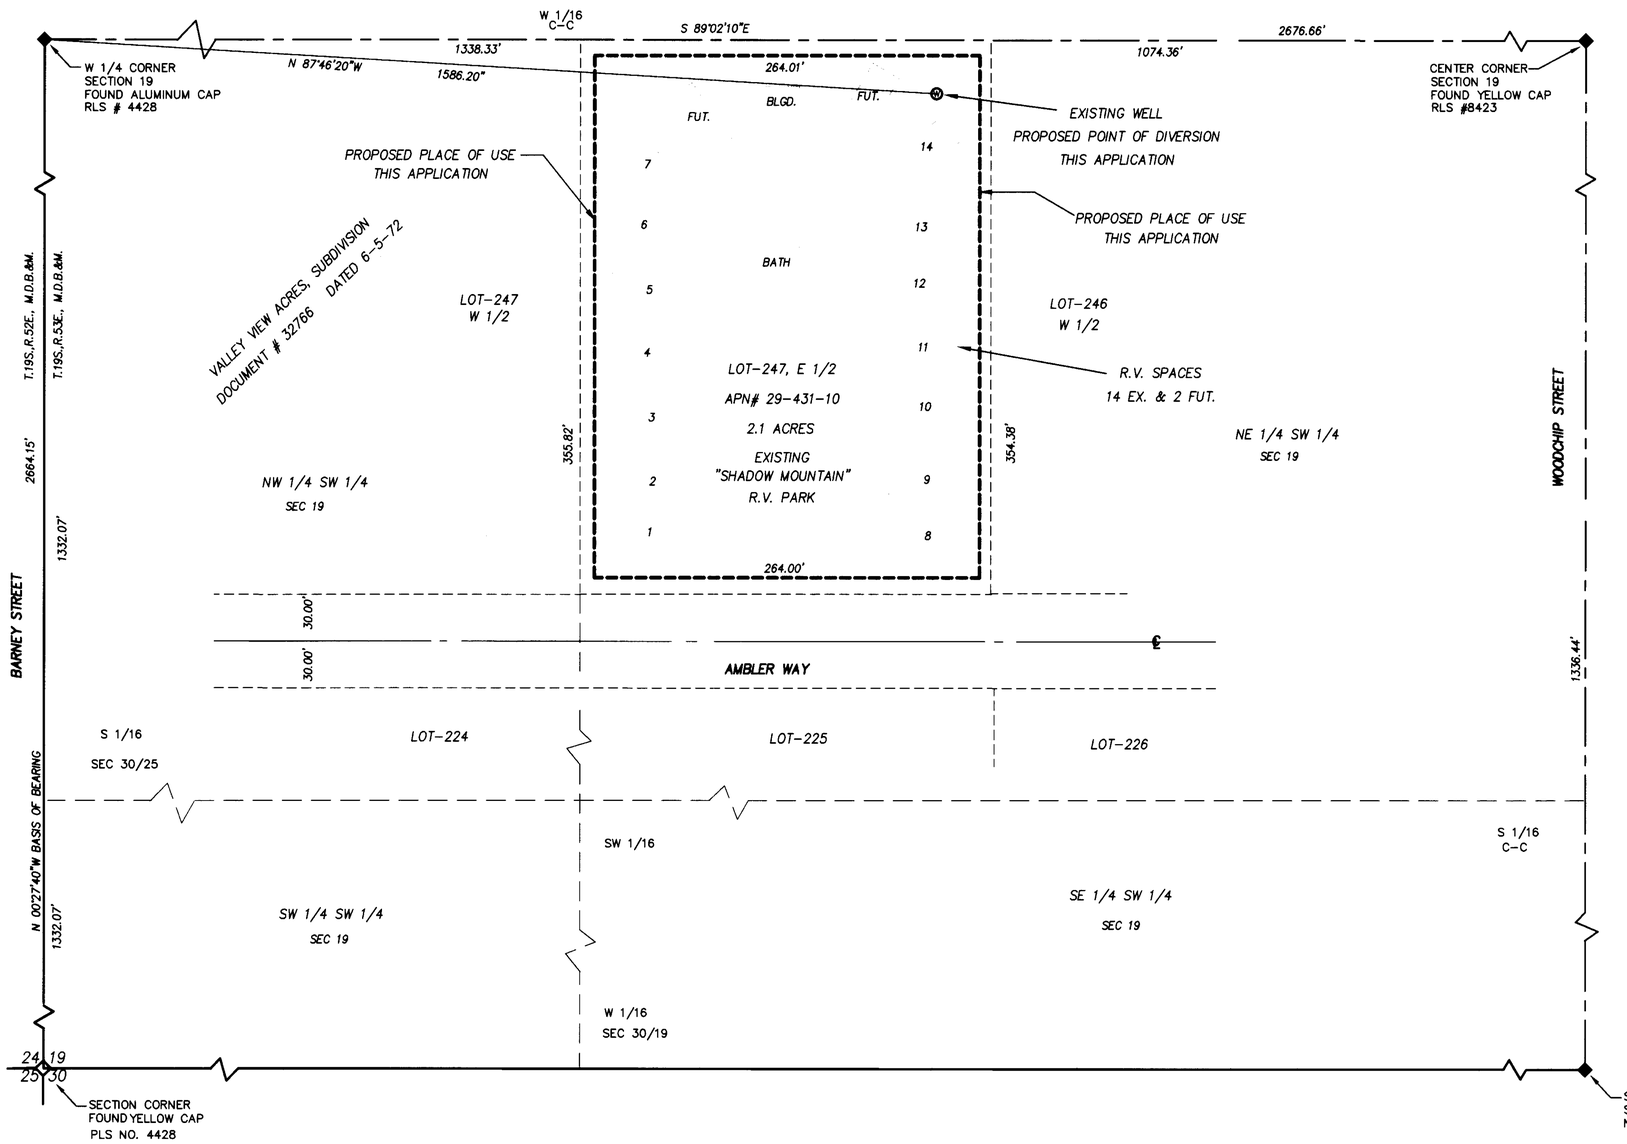

SURVEYOR'S CERTIFICATE:

STATE OF NEVADA }
COUNTY OF NYE } SS

I, DAVID A. RICHARDS, BEING FIRST DULY SWORN, DEPOSE AND SAY THAT THIS MAP, CONSISTING OF 1 SHEET, NUMBERED SHEET 1 OF 1, HAS BEEN CORRECTLY DRAWN TO THE DESIGNATED SCALE FROM FIELD NOTES OF A SURVEY MADE BY ME, OR UNDER MY SUPERVISION AND DIRECTION, BETWEEN THE 11th OF JAN., 2006 AND THE 13th OF JAN., 2006; THAT IT TRULY AND CORRECTLY REPRESENTS THE PROPOSED LOCATION AND EXTENT OF THE WORKS USE TO DIVERT WATER FROM UNDERGROUND, IN THE COUNTY OF NYE, STATE OF NEVADA, BY G T HAWK ENTERPRISES, LLC FOR COMMERCIAL USE PURPOSES, THAT THE PROPOSED POINT OF DIVERSION, THE APPROXIMATE LOCATION AND SIZE OF THE DIVERTING CHANNEL OR OTHER WORKS OR STREAMS WHICH ARE CROSSED BY, OR CONNECTED WITH THE SAID WORKS, ARE FULLY AND CORRECTLY DESIGNATED THEREON.

David A. Richards Feb. 17, 2006
DAVID A. RICHARDS, NEVADA PLS 10028
WATER RIGHT SURVEYOR No. 1068

PROFESSIONAL LAND SURVEYOR DAVID A. RICHARDS 2/17/06 No. 10028 STATE OF NEVADA
EXP. 12/31/07

SUBSCRIBED AND SWORN TO BEFORE ME
THIS 17th DAY OF February, 2006.
Kelli Hartwick
NOTARY PUBLIC IN AND FOR Nye County, Nevada
MY COMMISSION EXPIRES December 10, 2007.

KELLI HARTWICK
Notary Public - State of Nevada
Appointment Recorded in Nye County
My Appointment Expires Dec. 10, 2007
08-6674B-14

REFERENCE:

1. VALLEY VIEW ACRES, SUBDIVISION FILE #32766 DATED: 6-5-72

BASIS OF BEARING:

N 00°27'40"W, BEING THE BEARING OF THE WEST LINE OF THE SOUTHWEST QUARTER (SW ¼) OF SECTION 19, T19S, R53W, M.D.M. AS SHOWN ON "VALLEY VIEW ACRES", SUBDIVISION FILE No. 32766 DATED 6-5-72 IN NYE COUNTY RECORDERS OFFICE, NYE COUNTY, NEVADA.

CIVILWISE SERVICES
1240 E. STATE ST., STE 101 PAHRUMP, NEV. 89048 (775) 751-1413

POU MAP IN SUPPORT OF
APPLICATION TO APPROPRIATE WATER
FOR COMMERCIAL USE
IN NYE COUNTY, NEVADA
PREPARED FOR: G T HAWK ENTERPRISES, LLC

SCALE:	SHEET	JOB NUMBER:
1" = 50'	1 OF 1	1005-36

STATE ENGINEER'S USE: 74068

FILED
MAR 27 2006
STATE ENGINEER'S OFFICE

MAP TO ACCOMPANY APPLICATION TO:
APPROPRIATE WATER
FOR COMMERCIAL USE
BY: G T HAWK ENTERPRISES, LLC
FROM "UNDERGROUND"
IN NYE COUNTY, NEVADA

74068