SOUTHWEST QUARTER (SW 1/4) SECTION 34, T.19S.,R.53E., M.D.B.& M., NYE COUNTY, NEVADA

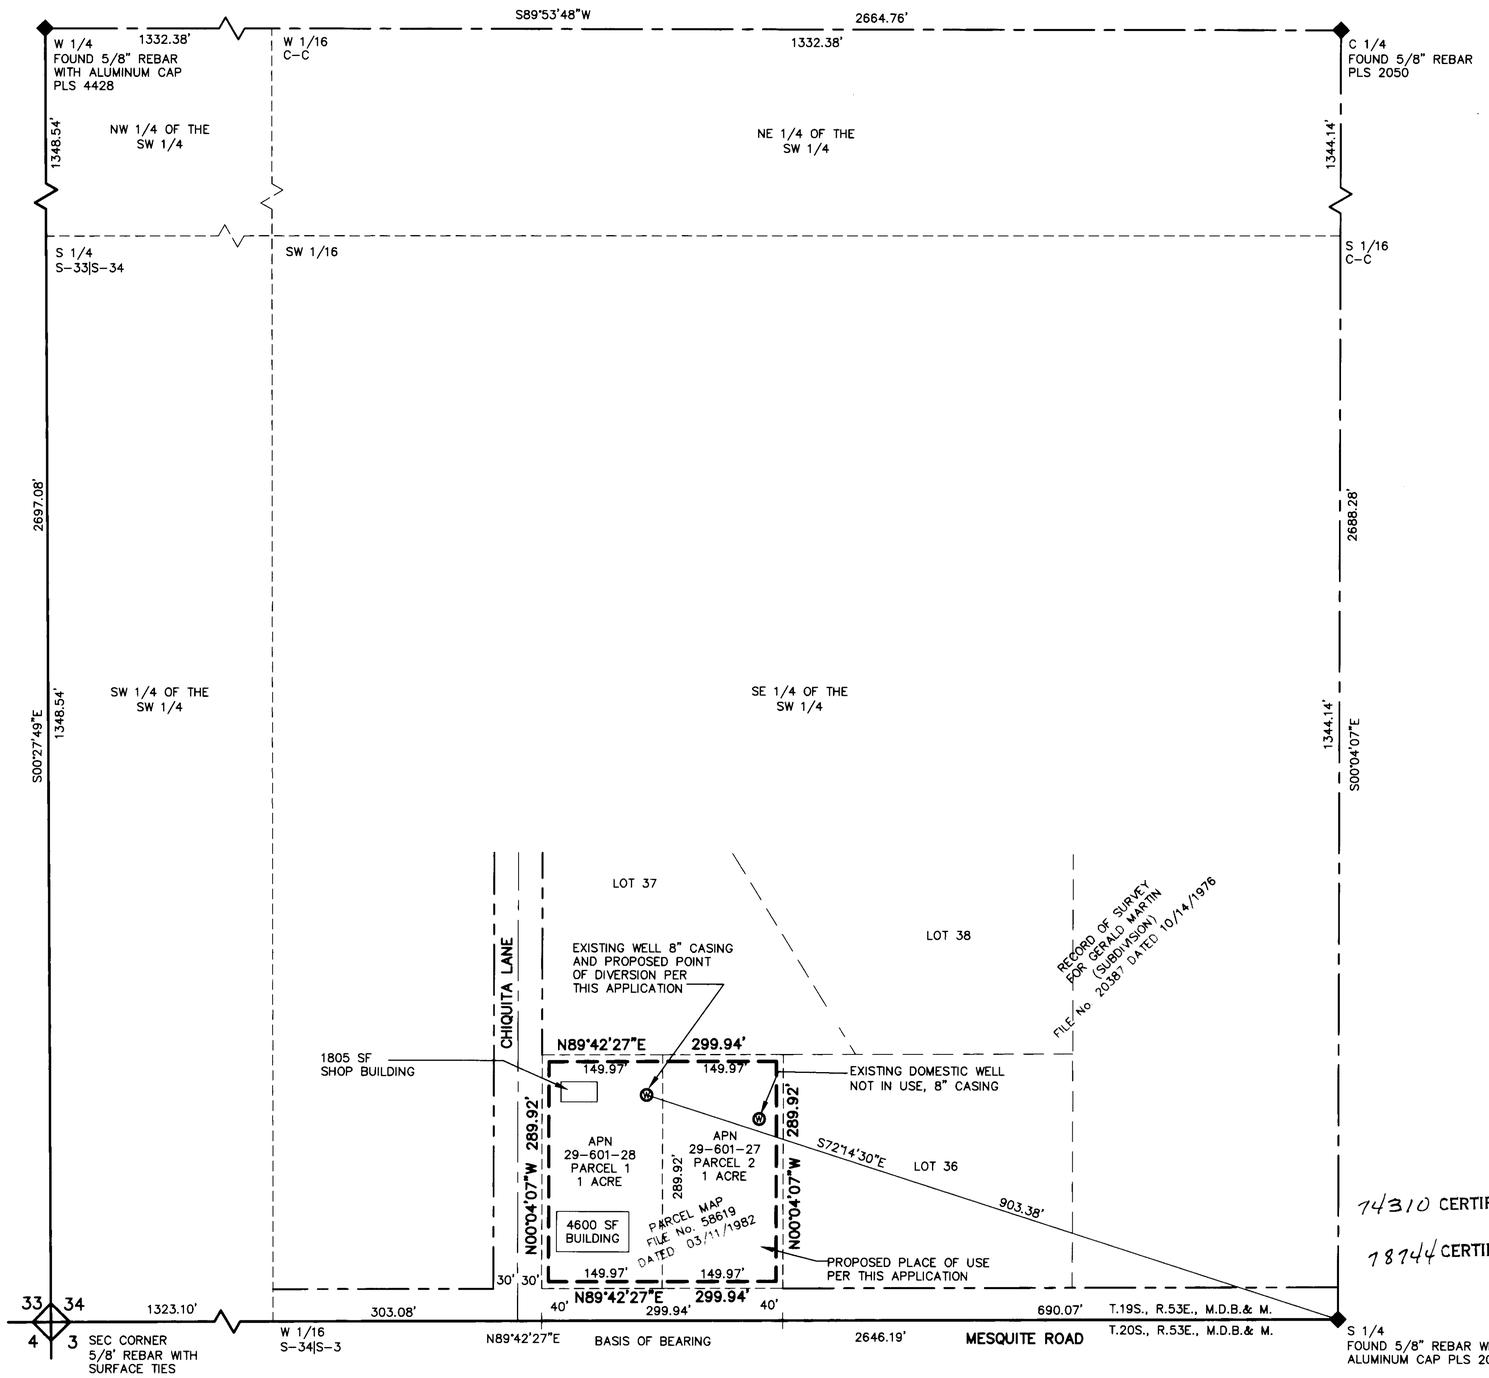

SURVEYOR'S CERTIFICATE:

STATE OF NEVADA }
COUNTY OF NYE } SS

I, DAVID A. RICHARDS, BEING FIRST DULY SWORN, DEPOSE AND SAY THAT THIS MAP, CONSISTING OF 1 SHEET, NUMBERED SHEET 1 OF 1, HAS BEEN CORRECTLY DRAWN TO THE DESIGNATED SCALE FROM FIELD NOTES OF A SURVEY MADE BY ME, OR UNDER MY SUPERVISION AND DIRECTION, BETWEEN THE 17th OF APRIL, 2006 AND THE 19th OF APRIL, 2004; THAT IT TRULY AND CORRECTLY REPRESENTS THE PROPOSED LOCATION AND EXTENT OF THE WORKS USED TO DIVERT WATER FROM UNDERGROUND, IN THE COUNTY OF NYE, STATE OF NEVADA, BY JOHN AITKENS AN UNMARRIED MAN, FOR COMMERCIAL AND DOMESTIC USE PURPOSES. THAT THE PROPOSED POINT OF DIVERSION, THE APPROXIMATE LOCATION AND SIZE OF THE DIVERTING CHANNEL OR OTHER WORKS OR STREAMS WHICH ARE CROSSED BY, OR CONNECTED WITH THE SAID WORKS, ARE FULLY AND CORRECTLY DESIGNATED THEREON.

David A. Richards — April 28, 2006
DAVID A. RICHARDS, NEVADA PLS 10026 — DATE
WATER RIGHT SURVEYOR No. 1068

SUBSCRIBED AND SWORN TO BEFORE ME
THIS 28th DAY OF April, 2006.
Kelli Hartwick
NOTARY PUBLIC IN AND FOR Nye County, Nevada
MY COMMISSION EXPIRES December 16, 2007.

KELLI HARTWICK
Notary Public - State of Nevada
Appointment Recorded in Nye County
My Appointment Expires Dec. 16, 2007
03-82743-14

PROFESSIONAL LAND SURVEYOR — DAVID A. RICHARDS — 4/28/06 — No. 10026 — STATE OF NEVADA
EXP. 12/31/05

REFERENCE

1. RECORD OF SURVEY	FILE No. 41372	DATED: 08/12/1974
2. PARCEL MAP	FILE No. 58619	DATED: 03/11/1982
3. RECORD OF SURVEY (GERALG MARTIN SUBDIVISION)	FILE No. 20387	DATED: 10/14/1970

BASIS OF BEARING

N89°42'27"E BEING THE BEARING OF THE SOUTH LINE OF THE SW 1/4 OF SEC. 34 OF RECORD OF SURVEY FILE No. 41372 DATED: 08/12/1974, IN THE OFFICE OF THE RECORDER, NYE COUNTY, NEVADA.

NORTH

74310 CERTIFICATE NO. 19089 ISSUED 5-10-13

78744 CERTIFICATE NO. 19090 ISSUED 5-10-13

GRAPHIC SCALE
100 0 50 100 200 400
(IN FEET)
1 inch = 100 ft.

CIVILWISE SERVICES
1191 W. BETTY AVE., PAHRUMP, NEV. 89060 (775) 751-1413

P.O.U. MAP IN SUPPORT OF
APPLICATION TO CHANGE P.O.D., & P.O.U., FOR COMMERCIAL AND DOMESTIC USE NYE COUNTY, NEVADA
PREPARED FOR:
PREPARED FOR JOHN AITKENS

SCALE:	SHEET	JOB NUMBER:
1" = 100'	1 OF 1	1205-41

INFORMATION NOTE:

THE EXISTING COMMERCIAL WATER RIGHTS PER THIS CHANGE APPLICATION ARE FAN WATER RIGHTS, BEING A PORTION OF PERMIT NO. 62670

THE PROPOSED POINT OF DIVERSION AND PLACE OF USE ARE ALSO IN THE ALLUVIAL FAN PER DIVISION OF WATER RESOURCES, "GEOLOGY OF THE PAHRUMP VALLEY HYDROGRAPHIC BASIN 10-162" MAP, DATED FEB. 2002

STATE ENGINEER'S USE: 74310

6/2/06 - KE - In the affidavit, the survey dates should read; "17th of April 2006 and the 19th of April 2006." see 6/1/06 fax in the file.

FILED
MAY 18 2006

MAP TO ACCOMPANY APPLICATION TO CHANGE THE POINT OF DIVERSION AND PLACE OF USE OF A PORTION, AS APPROPRIATE UNDER PERMIT No. 62670, FOR COMMERCIAL AND DOMESTIC USE PURPOSES FROM "UNDERGROUND" IN NYE COUNTY, NEVADA
BY JOHN AITKENS

78744 74310