SW1/4 OF SECTION 5 T.20S., R.53E., M.D.B.& M., NYE COUNTY, NEVADA

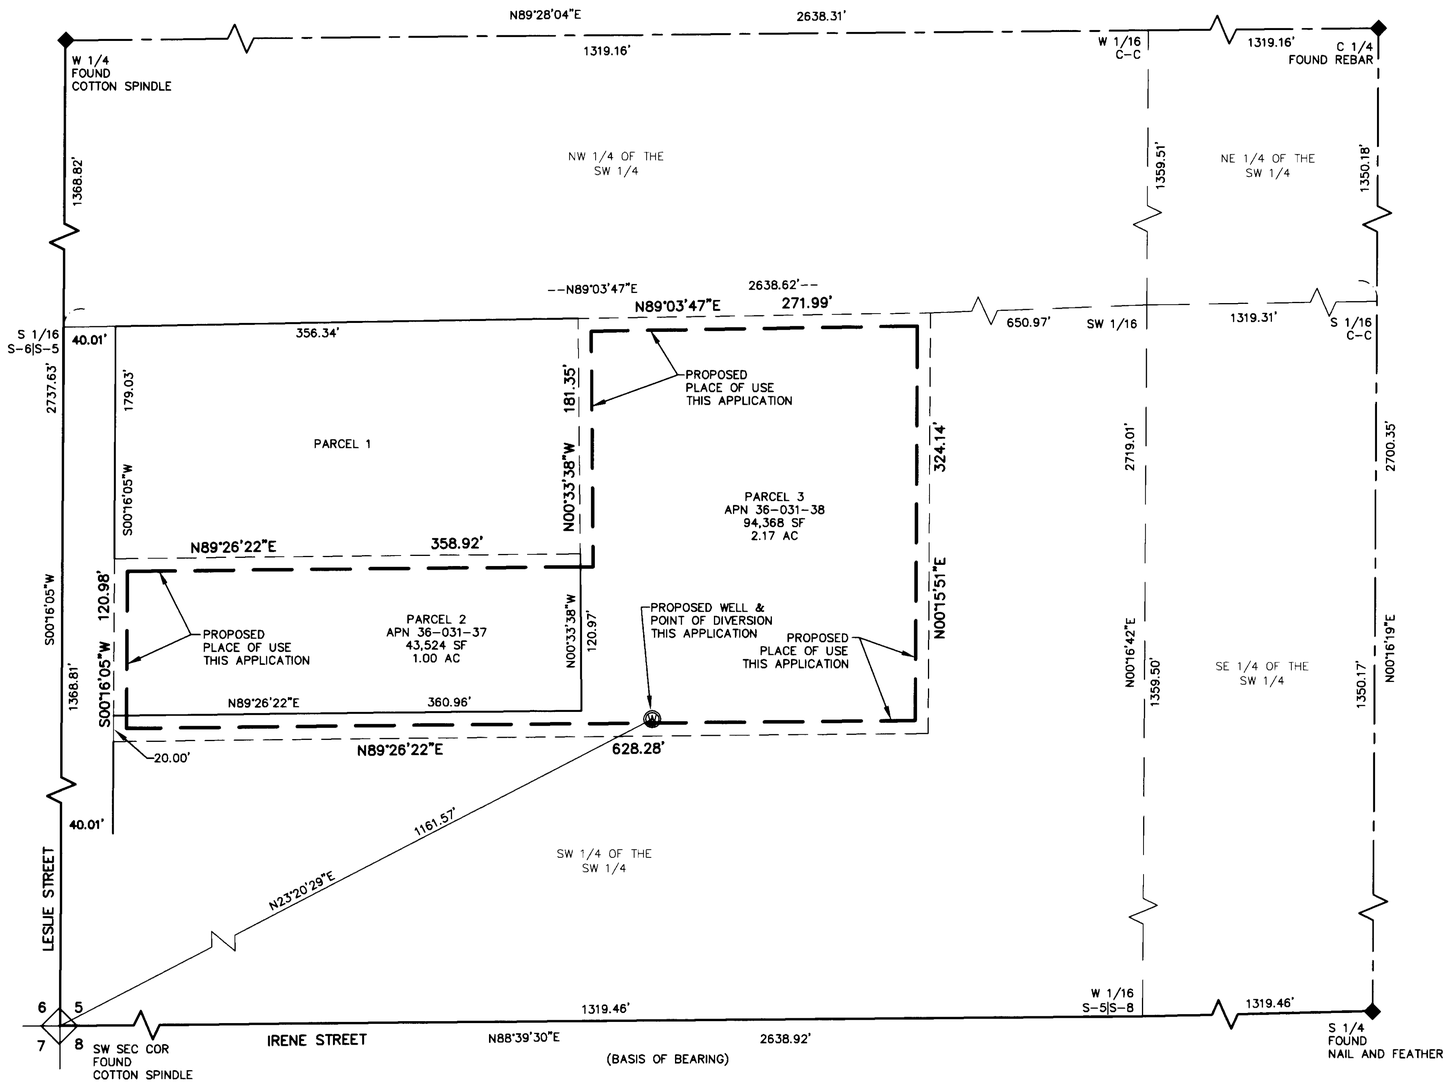

SURVEYOR'S CERTIFICATE:

STATE OF NEVADA }
COUNTY OF NYE } SS

I, DAVID A. RICHARDS, BEING FIRST DULY SWORN, DEPOSE AND SAY THAT THIS MAP, CONSISTING OF 1 SHEET, NUMBERED SHEET 1 OF 1, HAS BEEN CORRECTLY DRAWN TO THE DESIGNATED SCALE FROM FIELD NOTES OF A SURVEY MADE BY ME, OR UNDER MY SUPERVISION AND DIRECTION, BETWEEN THE 7th OF MARCH., 2006 AND THE 10TH OF MARCH, 2006; THAT IT TRULY AND CORRECTLY REPRESENTS THE PROPOSED LOCATION AND EXTENT OF THE WORKS USED TO DIVERT WATER FROM UNDERGROUND, IN THE COUNTY OF NYE, STATE OF NEVADA, BY CHELSEA INVESTMENTS FOR COMMERCIAL USE THAT THE PROPOSED PLACE OF USE, THE APPROXIMATE LOCATION AND SIZE OF THE DIVERTING CHANNEL OR OTHER WORKS OR STREAMS WHICH ARE CROSSED BY, OR CONNECTED WITH THE SAID WORKS, ARE FULLY AND CORRECTLY DESIGNATED THEREON.

David A Richards April 21, 2006
DAVID A. RICHARDS, NEVADA PLS 10026
WATER RIGHT SURVEYOR No. 1068

NEVADA LAND SURVEYOR DAVID A. RICHARDS 4/21/06 No. 10026 EXP. 12/31/07

SUBSCRIBED AND SWORN TO BEFORE ME
THIS 21ST DAY OF April, 2006.
Kelli Hartwich
NOTARY PUBLIC IN AND FOR Nye County, NV
MY COMMISSION EXPIRES December 10, 2007

KELLI HARTWICH
Notary Public - State of Nevada
Appointment Recorded in Nye County
My Appointment Expires Dec. 10, 2007
03-65743-14

REFERENCE

1. PARCEL MAP FILE No. 498141 DATED: 08/10/2000

BASIS OF BEARING

N88°39'30"E BEING THE BEARING OF THE SOUTH LINE OF THE SOUTHWEST QUARTER (SW 1/4) OF SEC 5, T.20S., R53E. M.D.B& M. AS SHOWN ON DOC. No.498141 RECORDED ON 08/10/2000 IN THE OFFICE OF THE NYE COUNTY RECORDER, NYE COUNTY, NEVADA.

MAGNETIC

GRAPHIC SCALE
60 0 30 60 120 240
(IN FEET)
1 inch = 60 ft.

CIVILWISE SERVICES
1240 E. STATE ST., STE. 101, PAHRUMP, NV 89048 (775) 751-1413

MAP IN SUPPORT OF
APPLICATION TO
APPROPRIATE WATER
FOR COMMERCIAL USE

NYE COUNTY, NEVADA
PREPARED FOR CHELSEA INVESTMENTS

SCALE:	SHEET	JOB NUMBER:
1" = 60'	1 OF 1	106-35

STATE ENGINEER'S USE:

74311
FILED
MAY 18 2006

MAP TO ACCOMPANY APPLICATION
TO APPROPRIATE WATER
FOR COMMERCIAL USE

BY CHELSEA INVESTMENTS
FROM "UNDERGROUND"
IN NYE COUNTY, NEVADA