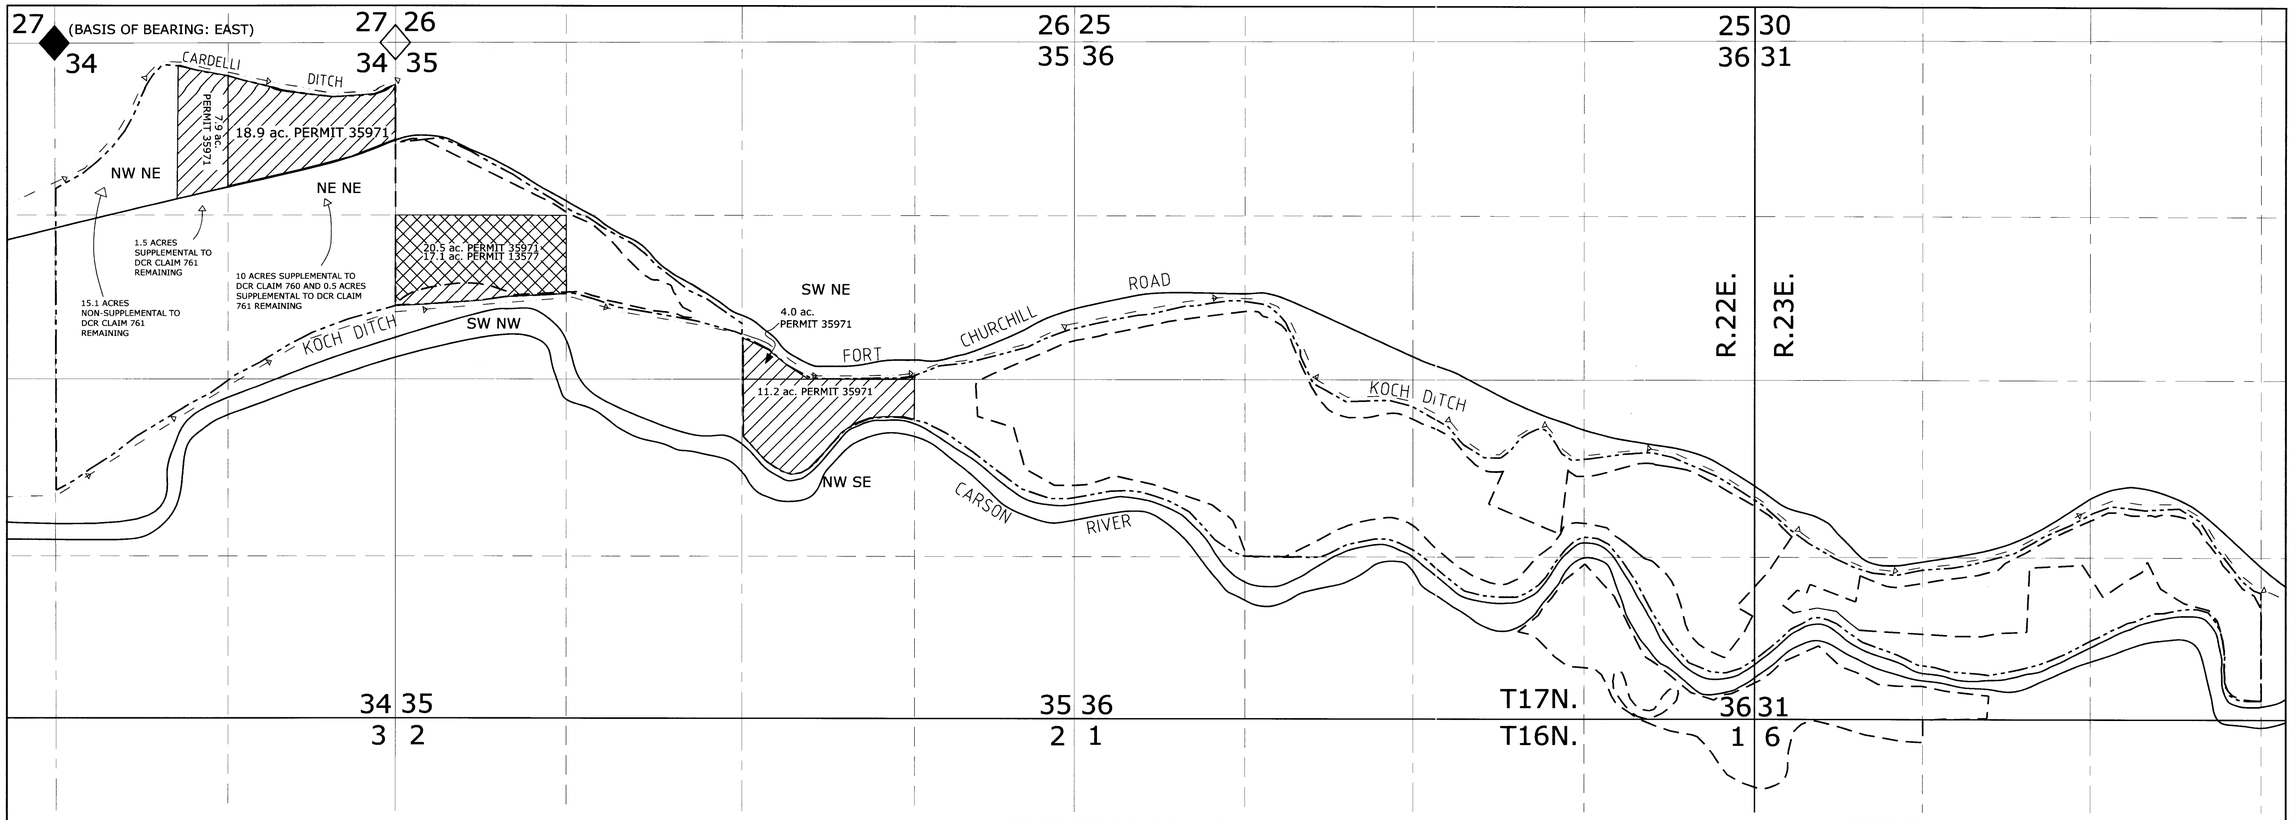

EXISTING PLACE OF USE

T. 16N & T.17N., R. 22E & R.23E., M.D.B.&M.

LEGEND

- EXISTING PLACE OF USE PERMIT 13577
- EXISTING PLACE OF USE PERMIT 35971
- AREA TO BE REMOVED FROM IRRIGATION PERMIT 35971 (62.5 ac)
- AREA TO BE REMOVED FROM IRRIGATION PERMIT 13577 (17.1 ac)
- DITCHES
- FOUND QUARTER CORNER PER MAP FILED UNDER PERMIT 35971
- FOUND SECTION QUARTER PER MAP FILED UNDER PERMIT 35971

STATE OF NEVADA }SS
COUNTY OF WASHOE

I, THOMAS C. PYEATTE JR., BEING FIRST DULY SWORN, DEPOSE AND SAY THAT SITE INSPECTIONS HAVE BEEN MADE BY ME, OR UNDER MY SUPERVISION AND DIRECTION, ON OR BEFORE JUNE 14, 2006; THAT THE LOCATION OF EACH REFERENCE MONUMENT HAS BEEN VERIFIED BY SITE INSPECTION; THAT THE PLACE OF USE SITES HAVE BEEN INSPECTED; THAT THIS MAP, CONSISTING OF 1 SHEET, HAS BEEN CORRECTLY DRAWN TO THE DESIGNATED SCALE FROM SURVEYING CALCULATION NOTES PREPARED BY ME, OR UNDER MY SUPERVISION AND DIRECTION, RELYING UPON ANALYSIS OF RECORDED SURVEY MAPS AND OTHER RECORDED SURVEYING DOCUMENTS ON FILE IN THE OFFICE OF THE STATE ENGINEER, THAT THIS MAP TRULY AND CORRECTLY REPRESENTS THE LOCATION AND EXTENT OF WORKS USED TO DIVERT WATER FROM AN UNDERGROUND SOURCE IN LYON COUNTY, NEVADA BY ASPEN CREEK, LLC, A NEVADA LIMITED LIABILITY COMPANY FOR MUNICIPAL PURPOSES. THAT THE BOUNDARY OF ALL LANDS, SHOWN BY 40-ACRE SUBDIVISIONS THE AREAS BEING REMOVED FROM IRRIGATION, ARE FULLY AND CORRECTLY DESIGNATED THEREON.

PROFESSIONAL ENGINEER - STATE OF NEVADA
THOMAS C. PYEATTE JR.
Exp. 12-31-07
CIVIL
No. 17280

7-5-2006
THOMAS C. PYEATTE JR., SWRS # 1168

SUBSCRIBED AND SWORN TO BEFORE ME
THIS 5th DAY OF July, 2006.
Jackie Bernabe
NOTARY PUBLIC IN AND FOR Washoe COUNTY, Nevada.
MY COMMISSION EXPIRES March 19, 2008.

JACKIE BERNABE
Notary Public - State of Nevada
Appointment Recorded in Washoe County
#92-04-07873-2 - Expires March 19, 2008

TEC CIVIL ENGINEERING CONSULTANTS
500 Damonte Ranch Pkwy, #1056, Reno, Nevada 89521
(775)352-7800 Fax(775)352-7929

AREA BEING REMOVED FROM IRRIGATION

GROUNDWATER									GRDWTR STATUS			
Permit 13577 Acres	Permit 35971 Acres	Total UG Acreage	Total Acreage Under Carson River Claims	QTR	QTR	SEC	TWNS	RNG	Suppl. Acres	Non-Suppl. Acres	Permit 13577 Non Supp. Acres Stripped	Permit 35971 Non Supp. Acres Stripped
N/A	24.50	24.50	1.50	NW	NE	34	17	22	1.50	23.00		7.90
N/A	29.40	29.40	10.50	NE	NE	34	17	22	10.50	18.90		18.90
17.10	20.50	20.50	N/A	SW	NW	35	17	22		20.50	17.10	20.50
N/A	4.00	4.00	N/A	SW	NE	35	17	22		4.00		4.00
N/A	11.20	11.20	N/A	NW	SE	35	17	22		11.20		11.20
17.10	89.60	89.60	12.00	Totals					12.00	77.60	17.10	62.50

BASIS OF BEARINGS

THE NORTH LINE OF THE NE¼, SECTION 34, T.17N., R.22E., M.D.B.&M. BEARING EAST, PER CULTURAL MAP FILED UNDER APPLICATION 35971, ON FILE WITH THE OFFICE OF THE STATE ENGINEER.

SCALE
600 0 300 600 1200 2400 FEET
1 inch = 600 ft.

Projects\WadeDev002\ocallaghan.dwg *June 14, 2006* *Sheet 1 of 1*

STATE ENGINEER'S USE

74369 & 74370

7/6/2006 Affidavit and Title Block should show Applicant as Aspen Creek, LLC, A Delaware Limited Liability Company Inc

FILED
JUL 05 2006
STATE ENGINEER'S OFFICE

MAP TO ACCOMPANY APPLICATIONS TO CHANGE THE POINT OF DIVERSION, MANNER & PLACE OF USE OF A PORTION OF PERMIT 13577 CERTIFICATE 3688, AND A PORTION OF PERMIT 35971 CERTIFICATE 10426
BY
ASPEN CREEK, LLC, A NEVADA LIMITED LIABILITY COMPANY
FOR
MUNICIPAL USE
FROM AN UNDERGROUND SOURCE

LYON COUNTY NEVADA

85153T 85152T 83534T 83533T 82609T 82608T 74370 74369