PROPOSED POINTS OF DIVERSION and PLACE OF USE, SECTIONS 11, 14, 15, 22, 23, 25, 26, 27, 34, 35, T.31N., R.41E. and SECTIONS 1, 2, 3, T.30N., R.41E., M.D.M., PERSHING and LANDER COUNTIES, NEVADA

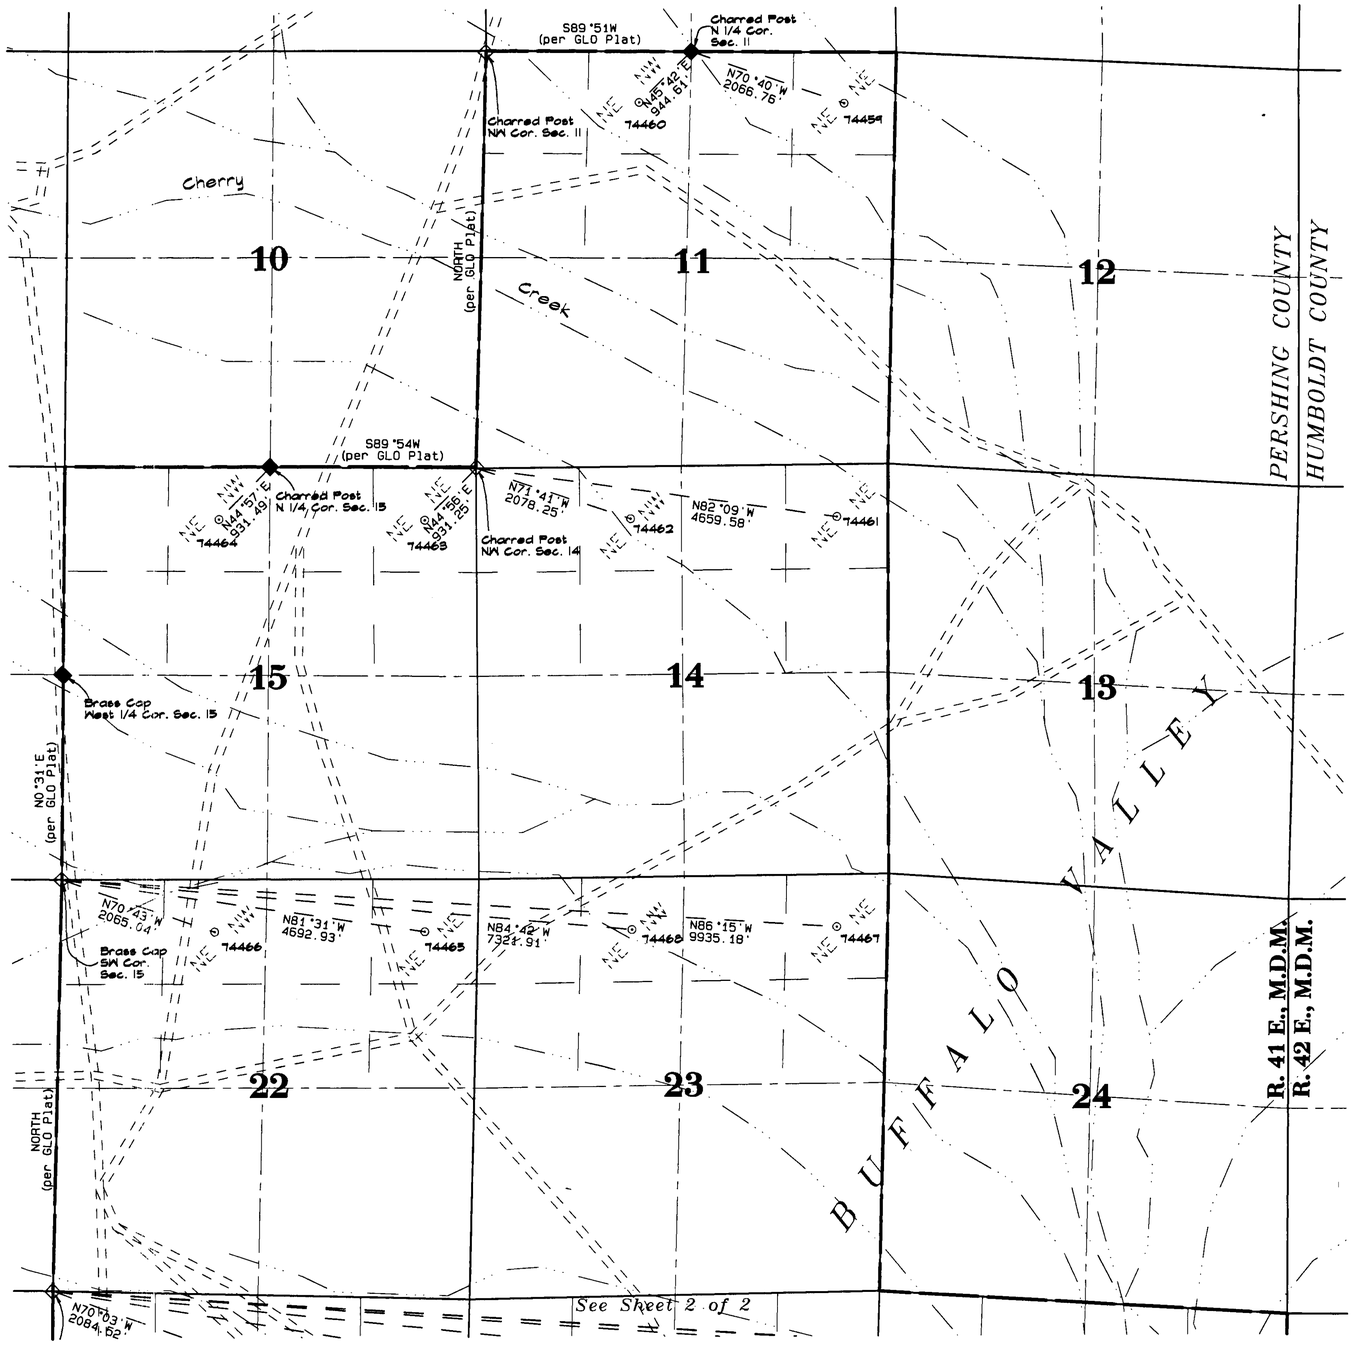

STATE OF NEVADA
COUNTY OF WASHOE } SS

I, Michael D. Buschelman, being first duly sworn, depose and say that this map, consisting of two sheets, has been correctly drawn to the designated scale from a survey under my supervision and direction on or before September 28, 2006; that this map truly and correctly represents the proposed place of use and proposed points of diversion used to divert water from an underground source in Pershing and Lander Counties, Nevada, by BUFFALO VALLEY FARMS, LLC for irrigation and domestic purposes.

Michael D. Buschelman
State Water-Right Surveyor No. 792 Exp 12-31-06

9-28-06

Subscribed and sworn to before me on this 28th day of September, 2006.

Notary Public

REFERENCES

1. 7.5 minute USGS Quadrangle Map of CHERRY CREEK, SE, NEVADA.
2. 7.5 minute USGS Quadrangle Map of BUFFALO SPRINGS, NE, NEVADA.
3. Official Government GLO Plat and related notes, T.31N., R.41E., approved November 27, 1872.
4. Official Government GLO Plat and related notes, T.30N., R.41E., M.D.M., approved June 27, 1911.
5. Official Government GLO Plat and related notes, T.31N., R.41E., M.D.M., approved September 27, 1926.

N
W E
S

GRAPHIC SCALE 1"=1000'
0 1000 2000 3000

BASIS OF BEARINGS

As shown on various Sections determined from information obtained from GLO Plats listed in References 3, 4, and 5.

Michael D. Buschelman Consulting, Inc.
Post Office Box 51371
Sparks, Nevada 89435
(775) 355-9628 Office 355-9629 FAX

LEGEND

SECTION LINE	UNIMPROVED ROAD
QUARTER SECTION LINE	JEEP TRAIL
16TH SECTION LINE	DITCH OR DRAINAGE
PROPOSED PLACE OF USE	WELL TIE
IMPROVED ROAD	PROPOSED POINT OF DIVERSION/ APPLICATION (WELL 74455)
COUNTY LINE	FOUND SECTION CORNER
FOUND 1/4 CORNER	

STATE ENGINEER'S USE

74455-74477

FILED
SEP 29 2006
STATE ENGINEER'S OFFICE

MAP TO ACCOMPANY
APPLICATION NOS. 74455, 74456, 74457, 74458, 74459, 74460, 74461, 74462, 74463, 74464, 74465, 74466, 74467, 74468, 74469, 74470, 74471, 74472, 74473, 74474, 74475, 74476, 74477,
TO APPROPRIATE WATER
FOR IRRIGATION AND DOMESTIC PURPOSES
BY
BUFFALO VALLEY FARMS, LLC
FROM
AN UNDERGROUND SOURCE
WITHIN PERSHING and LANDER COUNTIES, NEVADA

74477 74476 74475 74474 74473 74472 74471 74470 74469 74468 74467 74466 74465 74464 74463 74462 74461 74460 74459 74458 74457 74456 74455

PROPOSED POINTS OF DIVERSION and PLACE OF USE SECTIONS 11, 14, 15, 22, 23, 25, 26, 27, 34, 35, T.31N., R.41E., and SECTIONS 1, 2, 3, T.30N., R.41E., M.D.M., PERSHING and LANDER COUNTIES, NEVADA

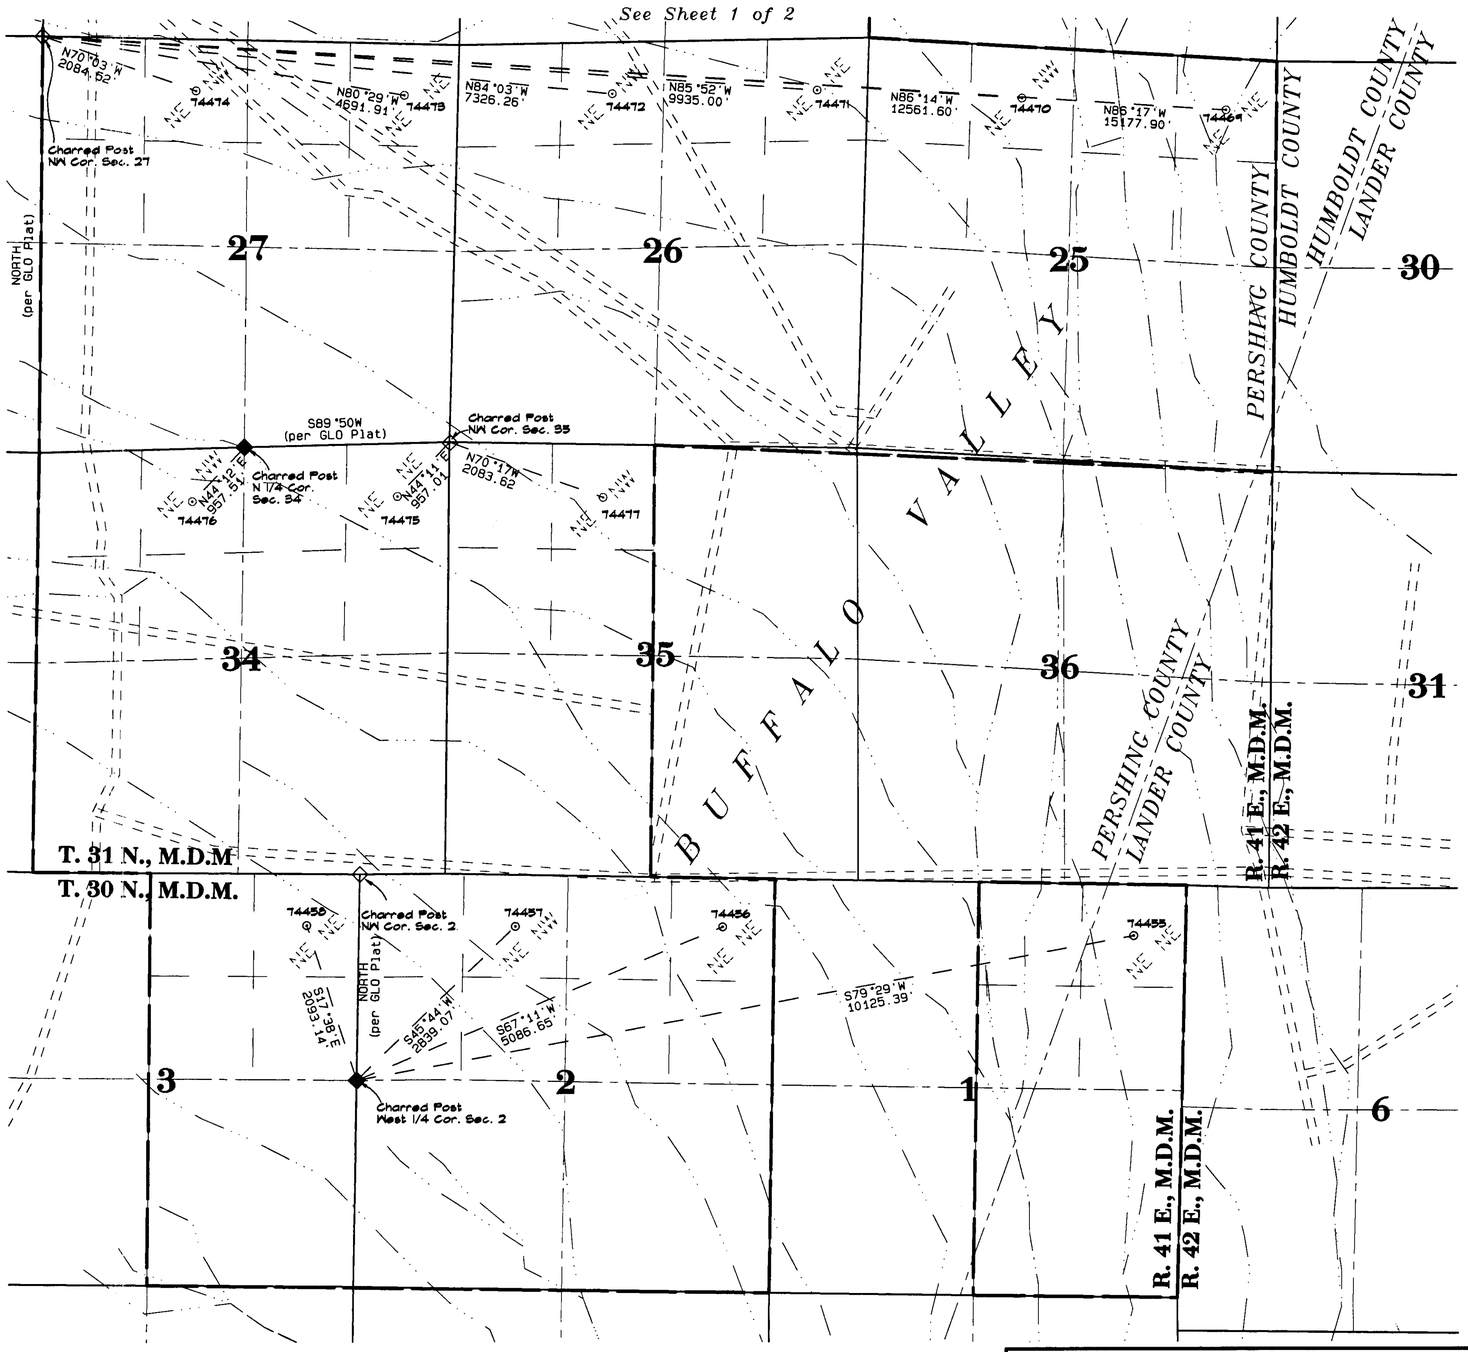

LEGEND

- SECTION LINE
- QUARTER SECTION LINE
- 16TH SECTION LINE
- PROPOSED PLACE OF USE
- IMPROVED ROAD
- UNIMPROVED ROAD
- JEEP TRAIL
- DITCH OR DRAINAGE
- WELL TIE
- COUNTY LINE
- ⊙ WELL 74455 — PROPOSED POINT OF DIVERSION
- ◆ FOUND 1/4 CORNER
- ◇ FOUND SECTION CORNER

N
W — MDB — E
S

GRAPHIC SCALE 1"=1000'
0 1000 2000 3000

BASIS OF BEARINGS

As shown on various Sections determined from information obtained from GLO Plats listed in References 3, 4, and 5.

Michael D. Buschelman Consulting, Inc.
Post Office Box 51371
Sparks, Nevada 89435
(775) 355-9628 Office 355-9629 FAX

STATE ENGINEER'S USE

74455-74477

FILED
SEP 29 2006
STATE ENGINEER'S OFFICE

MAP TO ACCOMPANY
APPLICATION NOS. 74455, 74456, 74457, 74458, 74459, 74460, 74461, 74462, 74463, 74464, 74465, 74466, 74467, 74468, 74469, 74470, 74471, 74472, 74473, 74474, 74475, 74476, 74477,
TO APPROPRIATE WATER
FOR IRRIGATION AND DOMESTIC PURPOSES
BY

BUFFALO VALLEY FARMS, LLC

FROM
AN UNDERGROUND SOURCE
WITHIN PERSHING and LANDER COUNTIES, NEVADA

74477
74476
74475
74474
74473
74472
74471 74470 74469 74468 74467 74466 74465 74464 74463 74462 74461 74460 74459 74458 74457 74456 74455