SHEET NO. 1 OF 1 SHEETS.

HIGH DESERT ENGINEERING

CONSULTING ENGINEERING & SURVEYING

640 IDAHO STREET
ELKO, NEVADA 89801

(775) 738-4053

W206021

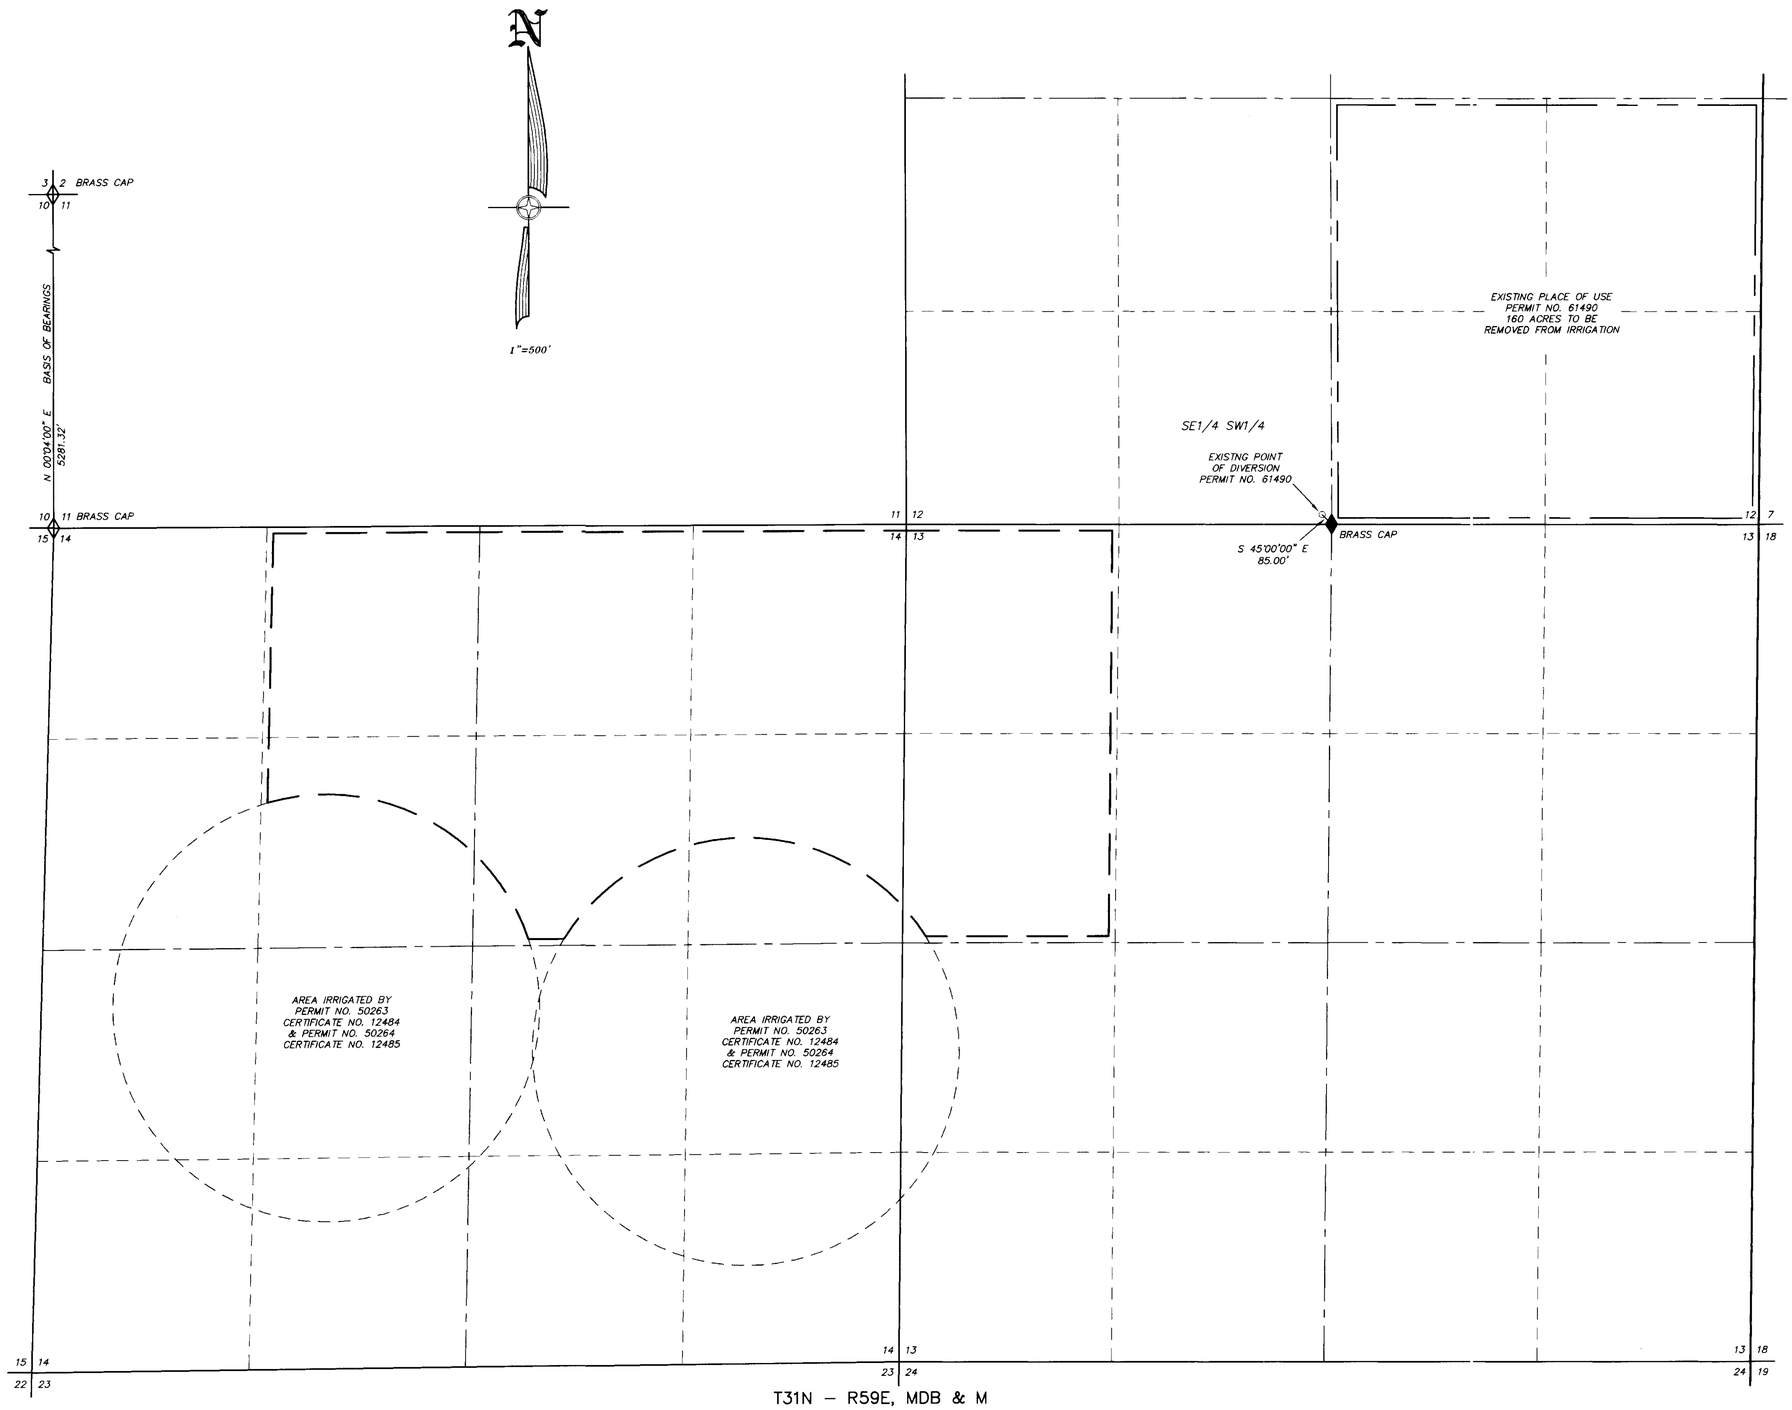

STATE OF NEVADA }
COUNTY OF ELKO } SS.

I, ROBERT E. MORLEY, BEING FIRST DULY SWORN, DEPOSE AND SAY THAT THIS MAP, CONSISTING OF 1 SHEET, NUMBERED FROM 1 TO 1, INCLUSIVE, HAS BEEN CORRECTLY DRAWN TO THE DESIGNATED SCALE, RELYING ON THE MAPS SUPPORTING PERMIT NO. 61490, FILED IN THE OFFICE OF THE STATE ENGINEER; THAT IT TRULY AND CORRECTLY REPRESENTS THE PROPOSED LOCATION AND EXTENT OF THE WORKS USED TO DIVERT WATER FROM UNDERGROUND, IN ELKO COUNTY, NEVADA, BY LIND RANCHES, LC, FOR IRRIGION AND DOMESTIC PURPOSES, THAT THE PROPOSED POINT OF DIVERSION, THE APPROXIMATE LOCATION AND SIZE OF THE DIVERTING CHANNEL OR OTHER CONDUIT, THE PLACE AND MANNER OF USE, AND THE LOCATION AND NAMES OF ALL OTHER WORKS OR STREAMS WHICH ARE CROSSED BY, OR CONNECTED WITH THE SAID WORKS, ARE FULLY AND CORRECTLY DESIGNATED THEREON.

SIGNATURE OF ROBERT E. MORLEY

ROBERT E. MORLEY
Exp. 12-31-07
No. 6203
PROFESSIONAL ENGINEER
STATE OF NEVADA

STATE WATER RIGHT SURVEYOR NO. 668

SUBSCRIBED AND SWORN TO BEFORE ME
THIS 22nd DAY OF September, 2006.

Charlene A. Jones

NOTARY PUBLIC IN AND FOR ELKO COUNTY, NEVADA.
MY COMMISSION EXPIRES Feb 8, 2010

CHARLENE A. JONES
NOTARY PUBLIC - STATE of NEVADA
Elko County - Nevada
CERTIFICATE # 02-73250-6
APPT. EXP. FEB. 8, 2010

LEGEND

= PROPOSED PLACE OF USE

= EXISTING PLACE OF USE, 160 ACRES UNDER PERMIT NO. 61490 TO BE REMOVED FROM IRRIGATION

◇ = SECTION CORNER AS NOTED

◆ = 1/4 SECTION CORNER AS NOTED

BASIS OF BEARINGS: THE LINE BETWEEN THE SOUTHWEST CORNER AND THE NORTHWEST CORNER OF SECTION 11, T.31 N., R.59 E., M.D.B.& M. TAKEN AS N 00 04' 00" E AS SHOWN ON THE BLM CADASTRAL SURVEY PLAT FOR SAID TOWNSHIP AND THE MAP FILED IN THE OFFICE OF THE STATE ENGINEER IN SUPPORT OF PERMIT NO. 61490.

NOTE: THE TIE SHOWN FROM THE SOUTH 1/4 CORNER OF SECTION 12, T.31 N., R.59 E., M.D.B. & M. TO THE EXISTING POINT OF DIVERSION FOR PERMIT NO. 61490 IS TAKEN FROM THE MAP FILED IN THE OFFICE OF THE STATE ENGINEER SUPPORTING THE SAID PERMIT AND NOT FROM AN ACTUAL FIELD SURVEY.

500 0 500 1000 1500 2000

SCALE: 1"=500'

STATE ENGINEERS USE

FILED
SEP 25 2006
STATE ENGINEER'S OFFICE

MAP TO ACCOMPANY APPLICATION TO CHANGE
THE PLACE OF USE UNDER PERMIT NO. 61490
FOR IRRIGATION AND DOMESTIC USE
BY LIND RANCHES, LC
FROM UNDERGROUND
IN ELKO COUNTY, NEVADA

82094 74815