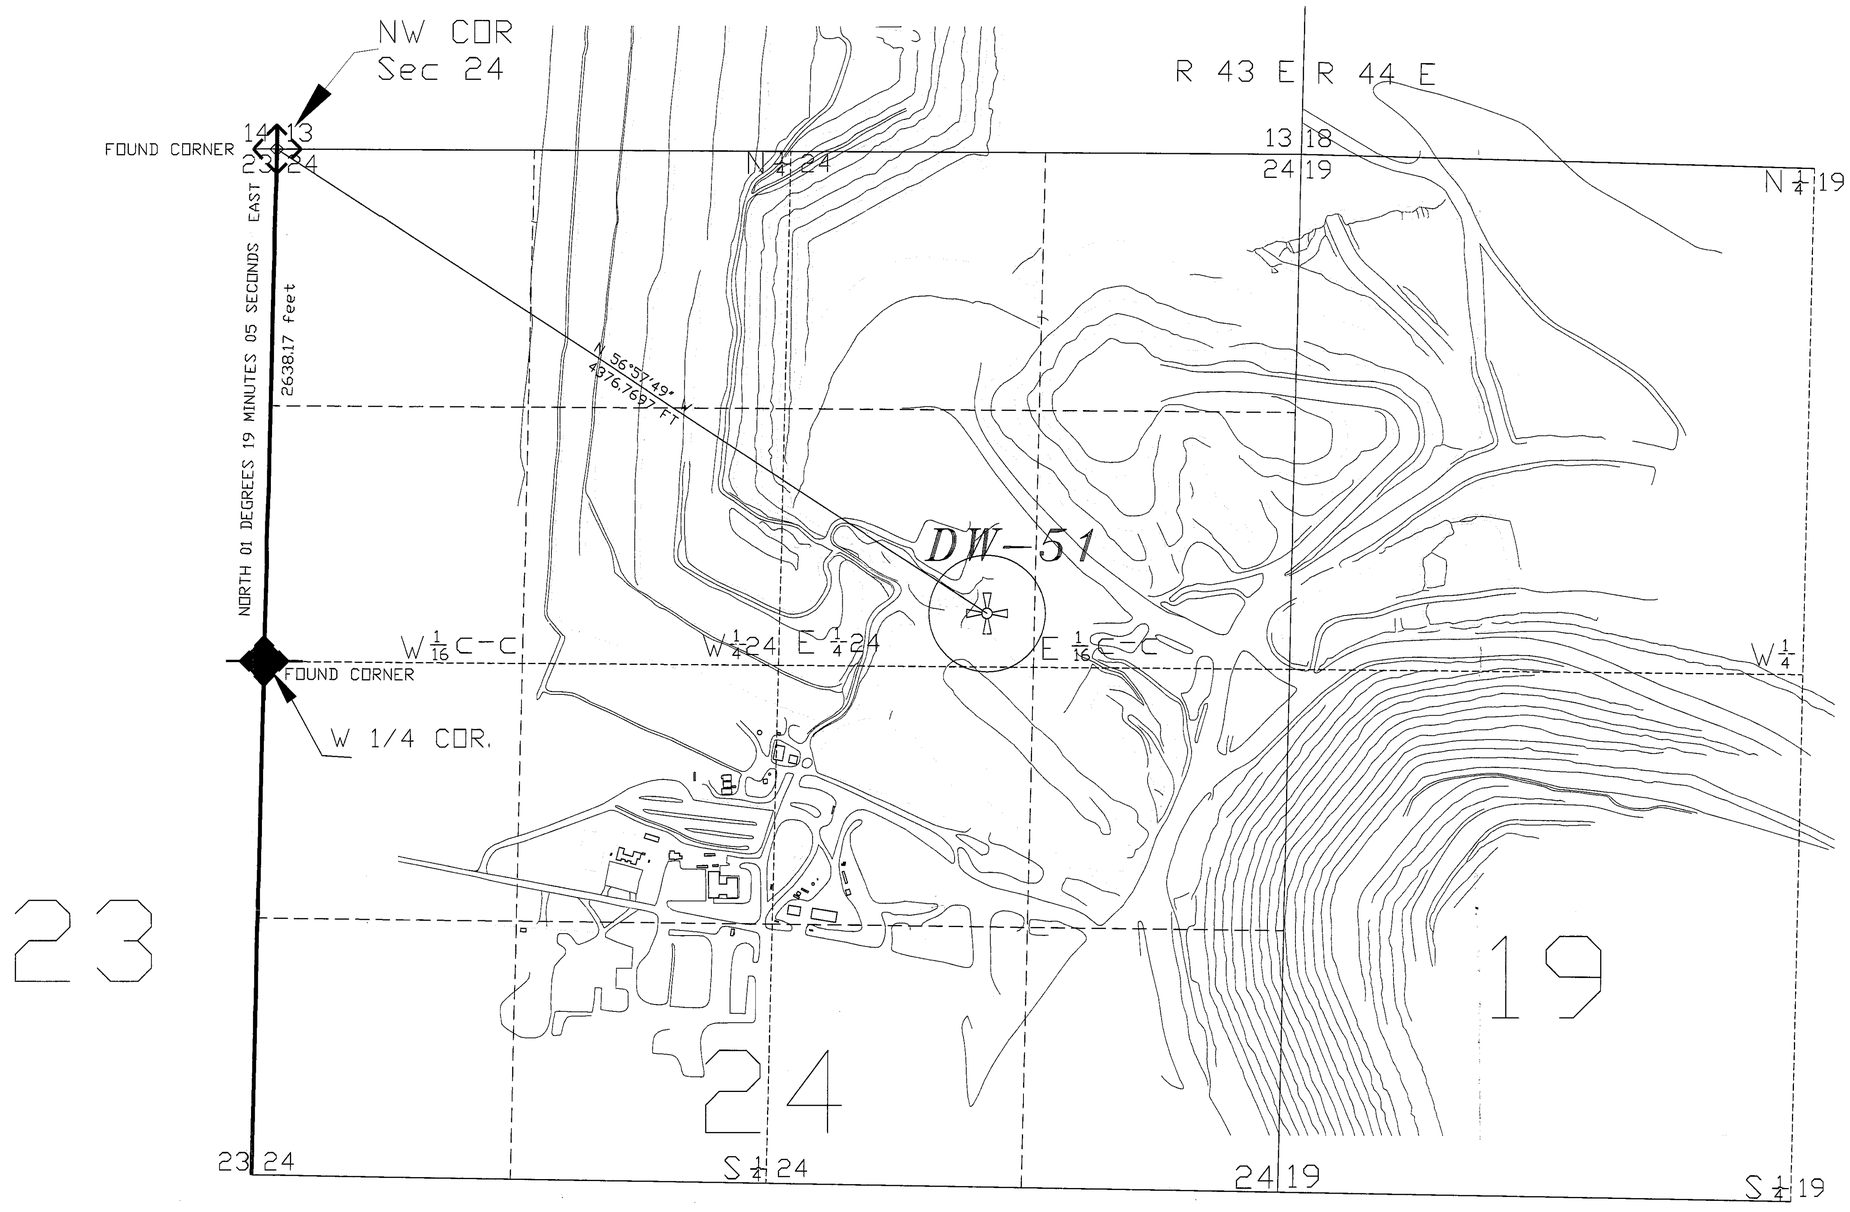

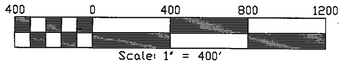

BASIS OF BEARINGS
AS BEING THAT LINE BETWEEN THE N.W. COR AND THE N.W. 1/4 COR OF SECTION 24 T. 10.N., R43E., M.D.M.
N 01°19'05" E

STATE ENGINEER'S USE

FILED
DEC 07 2006
STATE ENGINEER'S OFFICE

TITLE BLOCK SHOULD READ: Application to Change Point of Diversion, MANNER AND PLACE OF USE OF A PORTION OF PERMIT 53365 FROM AN UNDERGROUND SOURCE FOR MINING ACTIVITIES (INCLUDING RECLAMATION), MILLING AND DEWATERING By Round Mountain Gold Corp, Homestake Nevada Corp, BarGold Corp dba: Smoky Valley Common Operation
(see letters in file dated received Nov 30, 2006 and Dec 6, 2006)

PROPOSED DEWATERING
MINE WELL - DW-51

ROUND MOUNTAIN GOLD CORPORATION
SMOKY VALLEY COMMON OPERATION

77936 T 76519T 74981T