NE1/4 OF SECTION 1 T.17 S., R.48 E., M.D.B.&M., NYE COUNTY, NEVADA

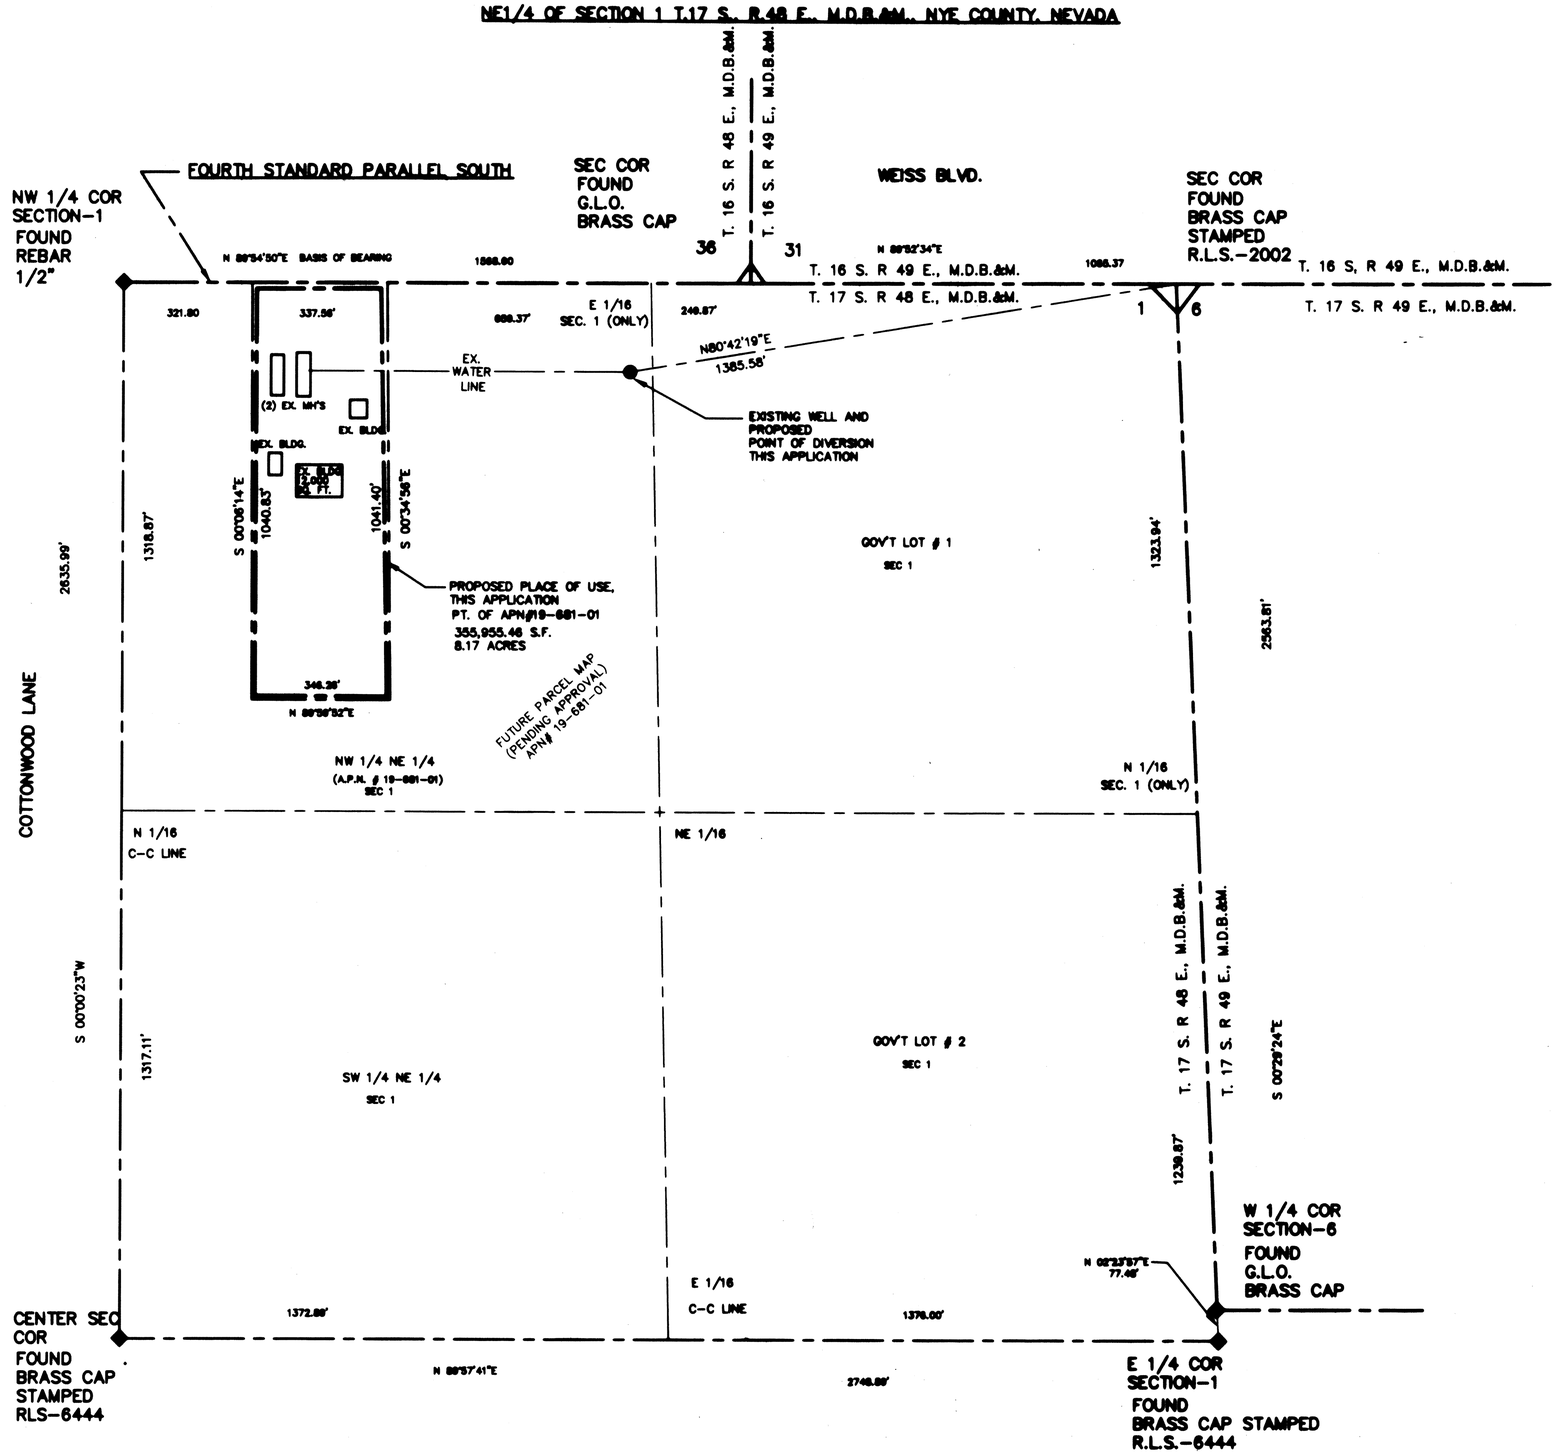

SURVEYOR'S CERTIFICATE:

STATE OF NEVADA
COUNTY OF NYE } SS

I, DAVID A. RICHARDS, BEING FIRST DULY SWORN, DEPOSE AND SAY THAT THIS MAP, CONSISTING OF 1 SHEET, NUMBERED SHEET 1 OF 1, HAS BEEN CORRECTLY DRAWN TO THE DESIGNATED SCALE FROM FIELD NOTES OF A SURVEY MADE BY ME, OR UNDER MY SUPERVISION AND DIRECTION, BETWEEN THE 6 TH OF NOV., 2006 AND THE 8 TH OF NOVEMBER, 2006; THAT IT TRULY AND CORRECTLY REPRESENTS THE PROPOSED LOCATION AND EXTENT OF THE WORKS USED TO DIVERT WATER FROM UNDERGROUND, IN THE COUNTY OF NYE, STATE OF NEVADA, BY FRANKLIN LAKE RESOURCES, INC. FOR COMMERCIAL USE PURPOSES THAT THE PROPOSED PLACE OF USE, THE APROXIMATE LOCATION AND SIZE OF THE DIVERTING CHANNEL OR OTHER WORKS OR STREAMS WHICH ARE CROSSED BY, OR CONNECTED WITH THE SAID WORKS, ARE FULLY AND CORRECTLY DESIGNATED THEREON.

David A. Richards Nov. 30, 2006
DAVID A. RICHARDS, NEVADA PLS 10026
WATER RIGHT SURVEYOR No. 1068

SUBSCRIBED AND SWORN TO BEFORE ME
THIS 30th DAY OF November, 2006.
Kelli Hartwell
NOTARY PUBLIC IN AND FOR Nye County, Nevada
MY COMMISSION EXPIRES December 10, 2007

KELLI HARTWELL Notary Public - State of Nevada Appointment Recorded: Nye County My Appointment Expires: 12-10-2007 03-80749-14

REFERENCE

1.PARCEL MAP FILE # 517775 DATED 07-16-01
2.BLM- RECTANGLAR SURVEY, T17S,R48E DATED 5-8-1922

BASIS OF BEARING

N 89°54'50"E BEING THE BEARING OF THE NORTH LINE OF THE NORTHEAST 1/4 SEC-1 T.17S., R48E. M.D.B.& M. AS SHOWN ON DOC. No.517775 RECORDED ON 07-16-01 IN THE OFFICE OF THE NYE COUNTY RECORDER, NYE COUNTY, NEVADA.

GRAPHIC SCALE
(IN FEET)
1 inch = 200 ft.

CIVILWISE SERVICES
1240 E STATE ST STE 101, PAHRUMP, NEV. 89048 (775) 751-1413

MAP IN SUPPORT OF
APPLICATION TO APPROPRIATE WATER FOR COMMERCIAL PURPOSES
NYE COUNTY, NEVADA PREPARED FOR FRANKLIN LAKE RESOURCES, INC.

SCALE:	SHEET	JOB NUMBER:
1" = 200'	1 OF 1	906-12

75275 CERTIFICATE NO. 19902 ISSUED 12-7-2015

75176 CERTIFICATE NO. 17685 ISSUED 6-4-2010

STATE ENGINEER'S USE: 75176

FILED DEC 11 2006 STATE ENGINEER'S OFFICE

RECEIVED 2006 DEC 11 PM 1:20 STATE ENGINEERS OFFICE

MAP TO ACCOMPANY APPLICATION TO APPROPRIATE WATER FOR COMMERCIAL USE PURPOSES BY: FRANKLIN LAKE RESOURCES, INC.

FROM "UNDERGROUND" IN NYE COUNTY, NEVADA

75275 75176